

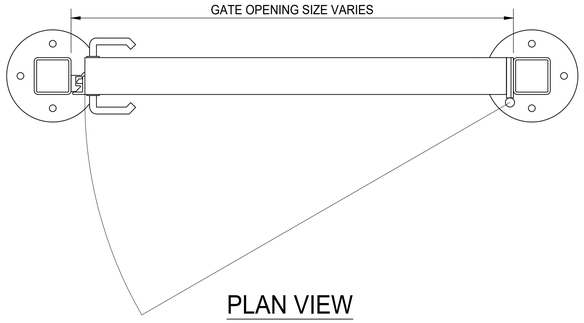


PLAN VIEW

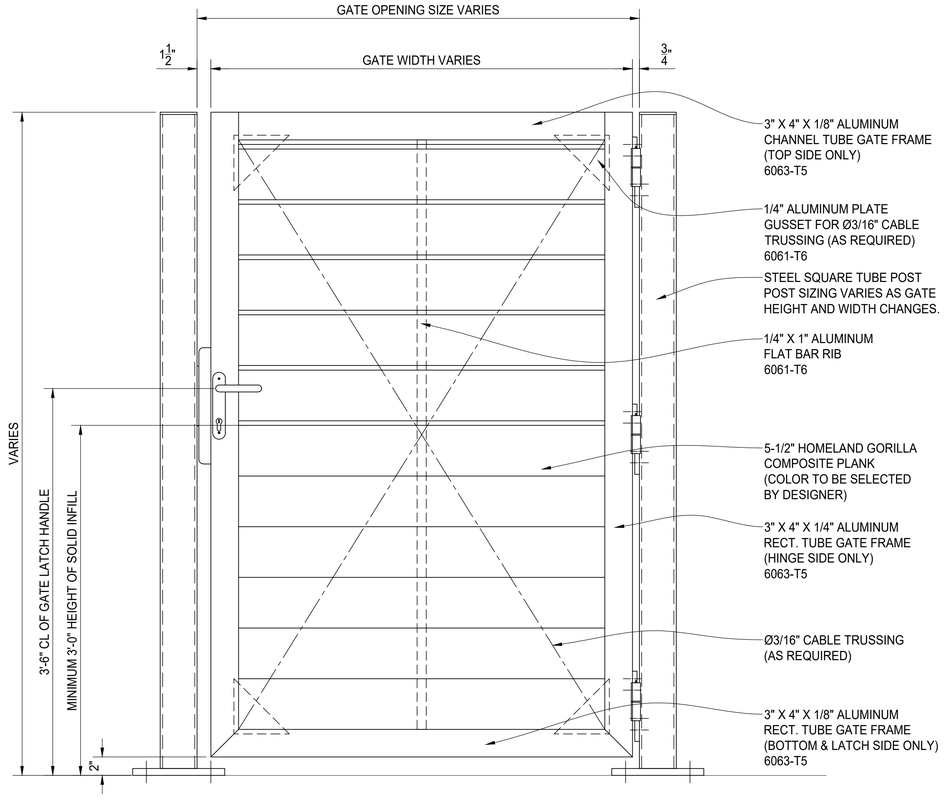

ELEVATION VIEW

SEE SHEET 03 FOR GATE HARDWARE DETAILS.

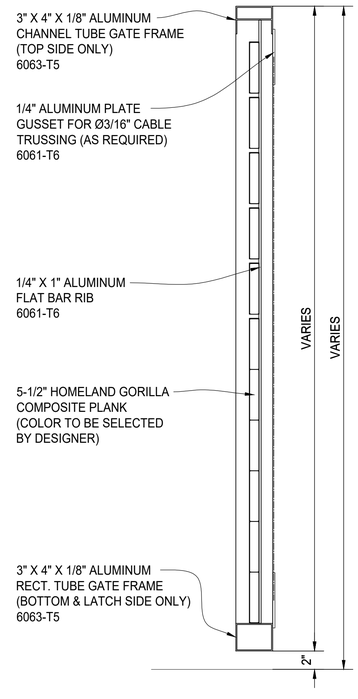


TYPICAL GATE SECTION


REV	DESCRIPTION	DATE
.	.	.
.	.	.


PalmSHIELD


PALMSHIELD ELITE - PATENT PENDING PLAYSAFE COMPOSITE PLANK S.S. GATE PLAN, ELEVATION AND SECTION VIEWS FINISH TO BE DETERMINED

PALMSHIELD PROJECT #:	PS25-0006		CLIENT PROJECT #:	.					
REFERENCE JOB #:	.								
CHKD BY:	AF	TL	SCALE:	N.T.S.	DRAWN BY:	PB	DATE:	10/15/2025	REV .	SHEET #	01

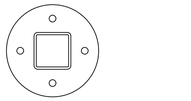


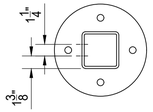

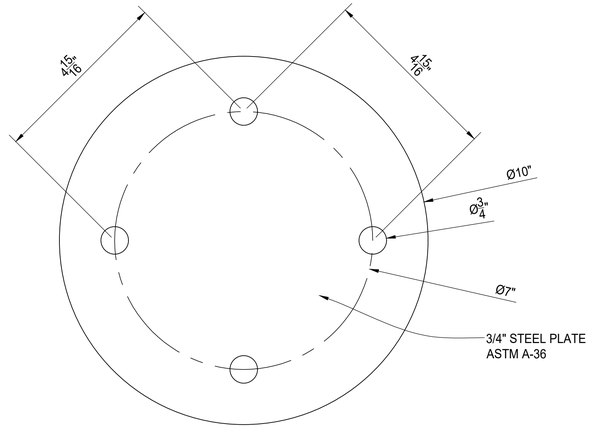


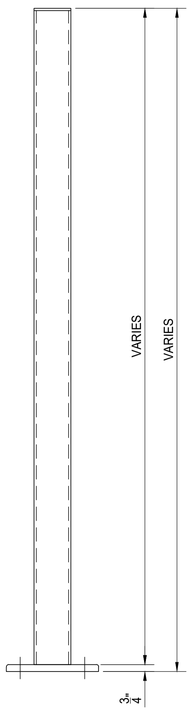

LATCH POST DETAIL

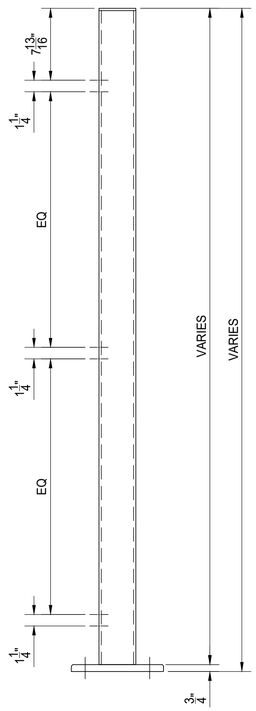

HINGE POST DETAIL

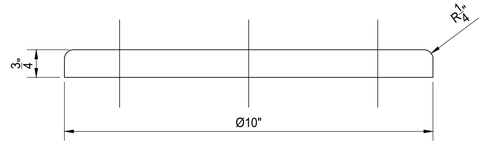


BASE PLATE DETAIL

REV	DESCRIPTION	DATE
.	.	.
.	.	.


PalmSHIELD

PALMSHIELD ELITE - PATENT PENDING
SINGLE SWING GATE
POST & BASE PLATE DETAILS
FINISH TO BE DETERMINED


PALMSHIELD PROJECT #:	PS25-0006			CLIENT PROJECT #:	.		
REFERENCE JOB #:	.						
CHKD BY:	AF	TL	SCALE: N.T.S.	DRAWN BY:	PB	DATE: 10/15/2025	REV .	SHEET # 02

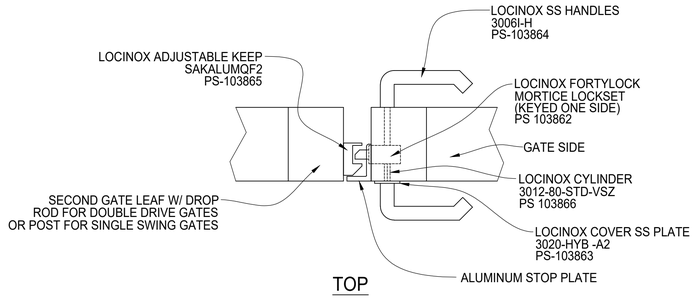


TOP

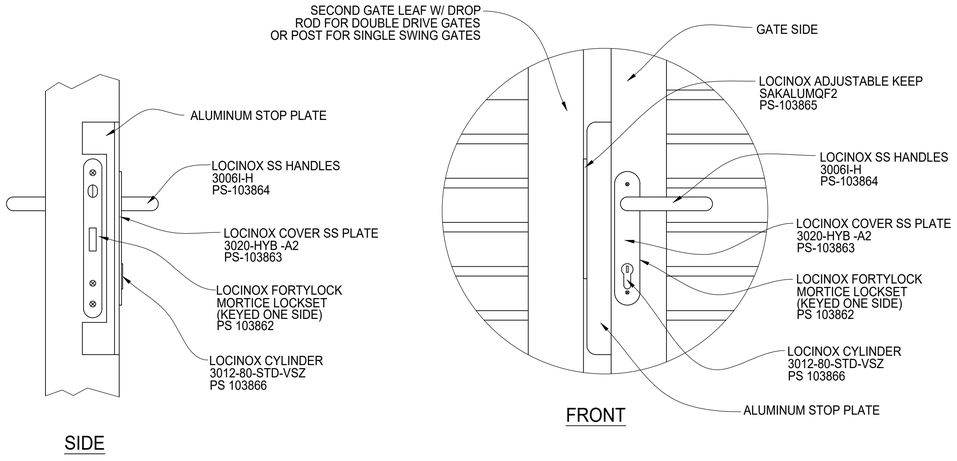


LATCH AND LOCK DETAIL

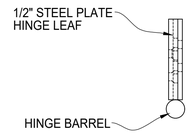

TOP

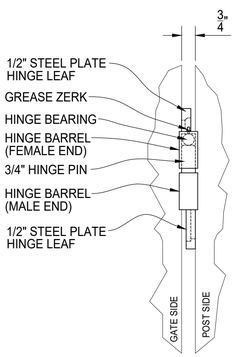


FRONT

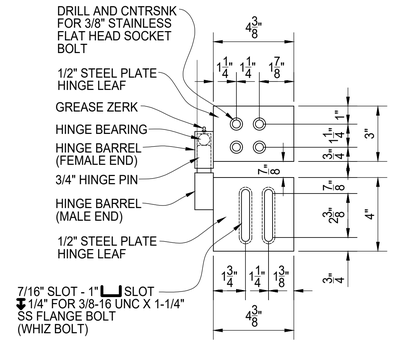

SIDE


GORILLA HINGE 3000 DETAIL

ZERK END IS FEMALE AND BOLTS TO GATE FRAME.
MALE END IS TO BE BOLTED TO GATE POST.
MALE END HINGE LEAF PLATE IS SLOTTED TO ALLOW FOR 3/4" ADJUSTMENT UP OR DOWN FOR PROPER ALIGNMENT.
A "STOP" CAN BE FIELD WELDED TO THE GATE POST ABOVE THE HINGE TO PREVENT LIFT OFF.
GORILLA HINGES ARE PRE-GREASED, BUT SHOULD BE GREASED AGAIN UPON INSTALLATION AND PERIODICALLY TO MAINTAIN PROPER FUNCTION.

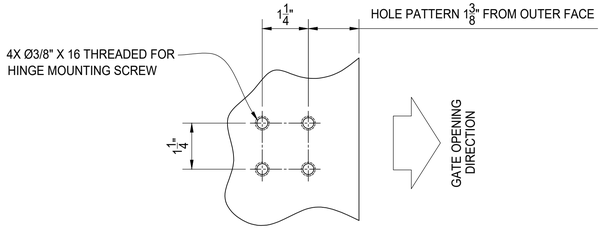

TYPICAL HINGE MOUNT HOLE PATTERN (POST)

POST OUTER FACE IS IN DIRECTION OF GATE SWING

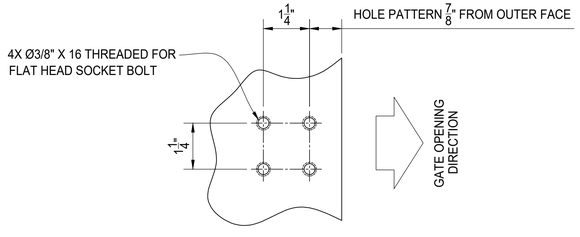

TYPICAL HINGE MOUNT HOLE PATTERN (GATE FRAME)

POST OUTER FACE IS IN DIRECTION OF GATE SWING

REV	DESCRIPTION	DATE
.	.	.
.	.	.

PalmSHIELD

PALMSHIELD ELITE - PATENT PENDING
SINGLE SWING GATE
GATE HARDWARE DETAILS
FINISH TO BE DETERMINED

PALMSHIELD PROJECT #:	PS25-0006			CLIENT PROJECT #:	.		
REFERENCE JOB #:	.			RETURN BY DATE:	.		
CHKD BY:	AF	TL	SCALE: 3" = 1'-0"	DRAWN BY:	PB	DATE: 10/15/2025	REV .	SHEET # 03