


TYPICAL PANEL SECTION

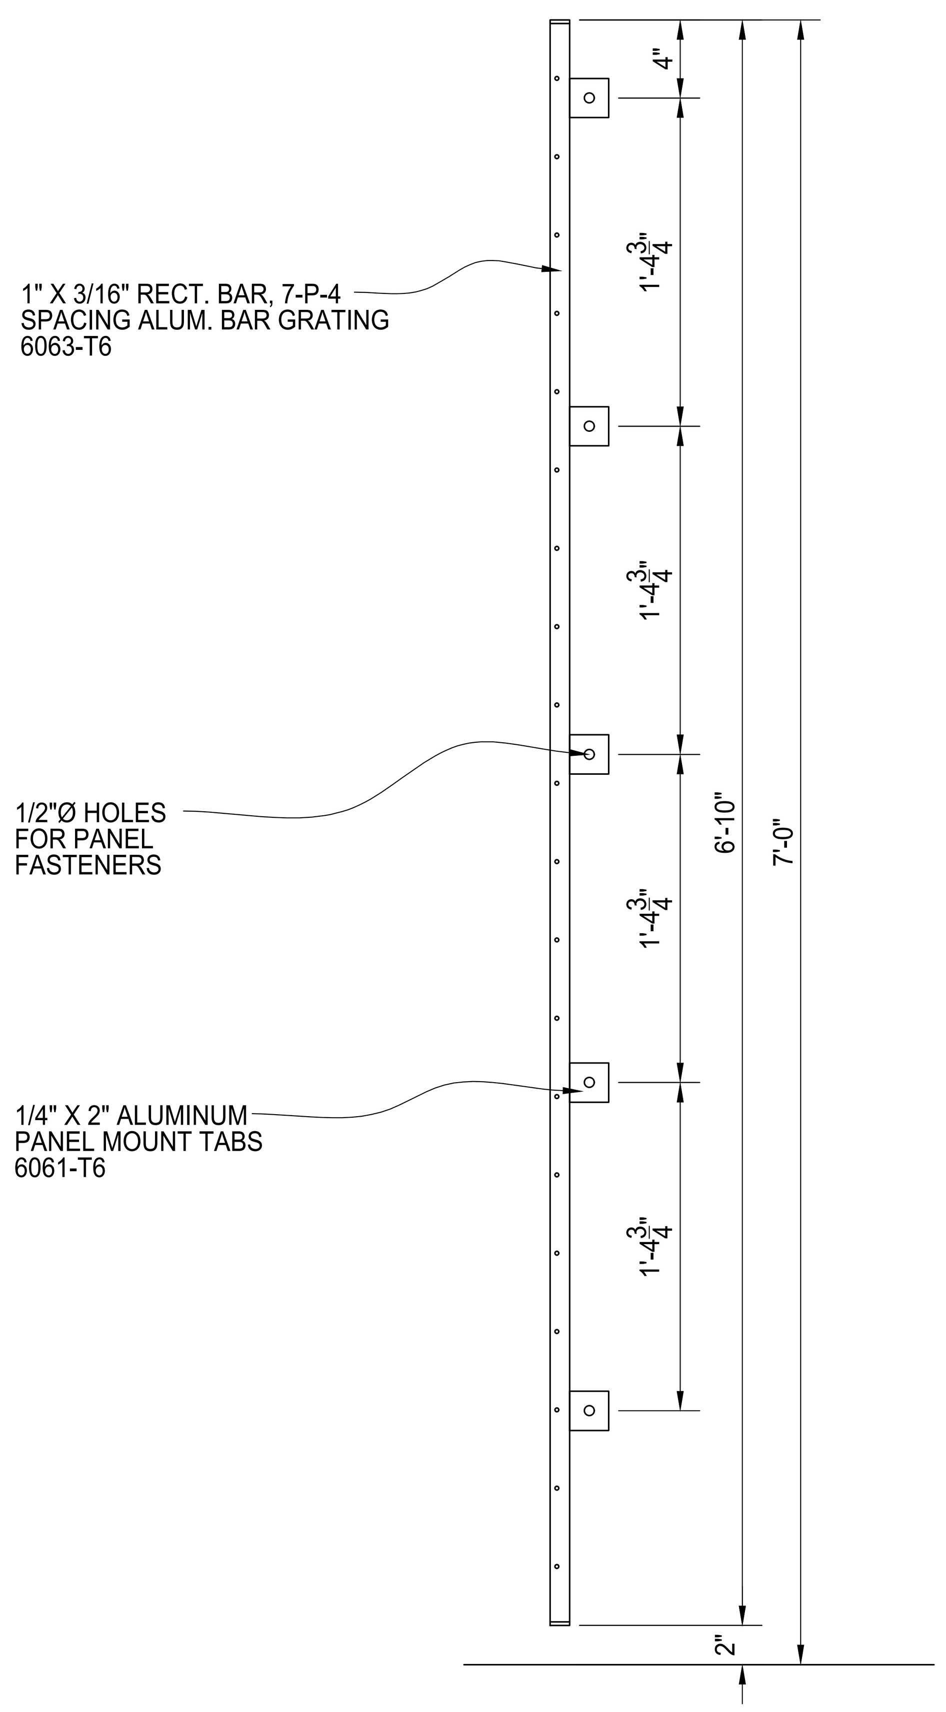


TYPICAL GATE SECTION

BILL OF MATERIALS

| QTY | MK | DESCRIPTION | LENGTH | NOTES | FINISH |
|---|---|---|---|---|---|
| . | . |  | . | . | . |

| | START | STOP | ESTIMATED | ACTUAL | INITIALS |
|---|---|---|---|---|---|
| CUT | | | . | | |
| ROLL | | | . | | |
| WELD | | | . | | |
| GRIND | | | . | | |
| OTHER | | | . | | |
| OTHER | | | . | | |
| TOTAL | | | . | | |
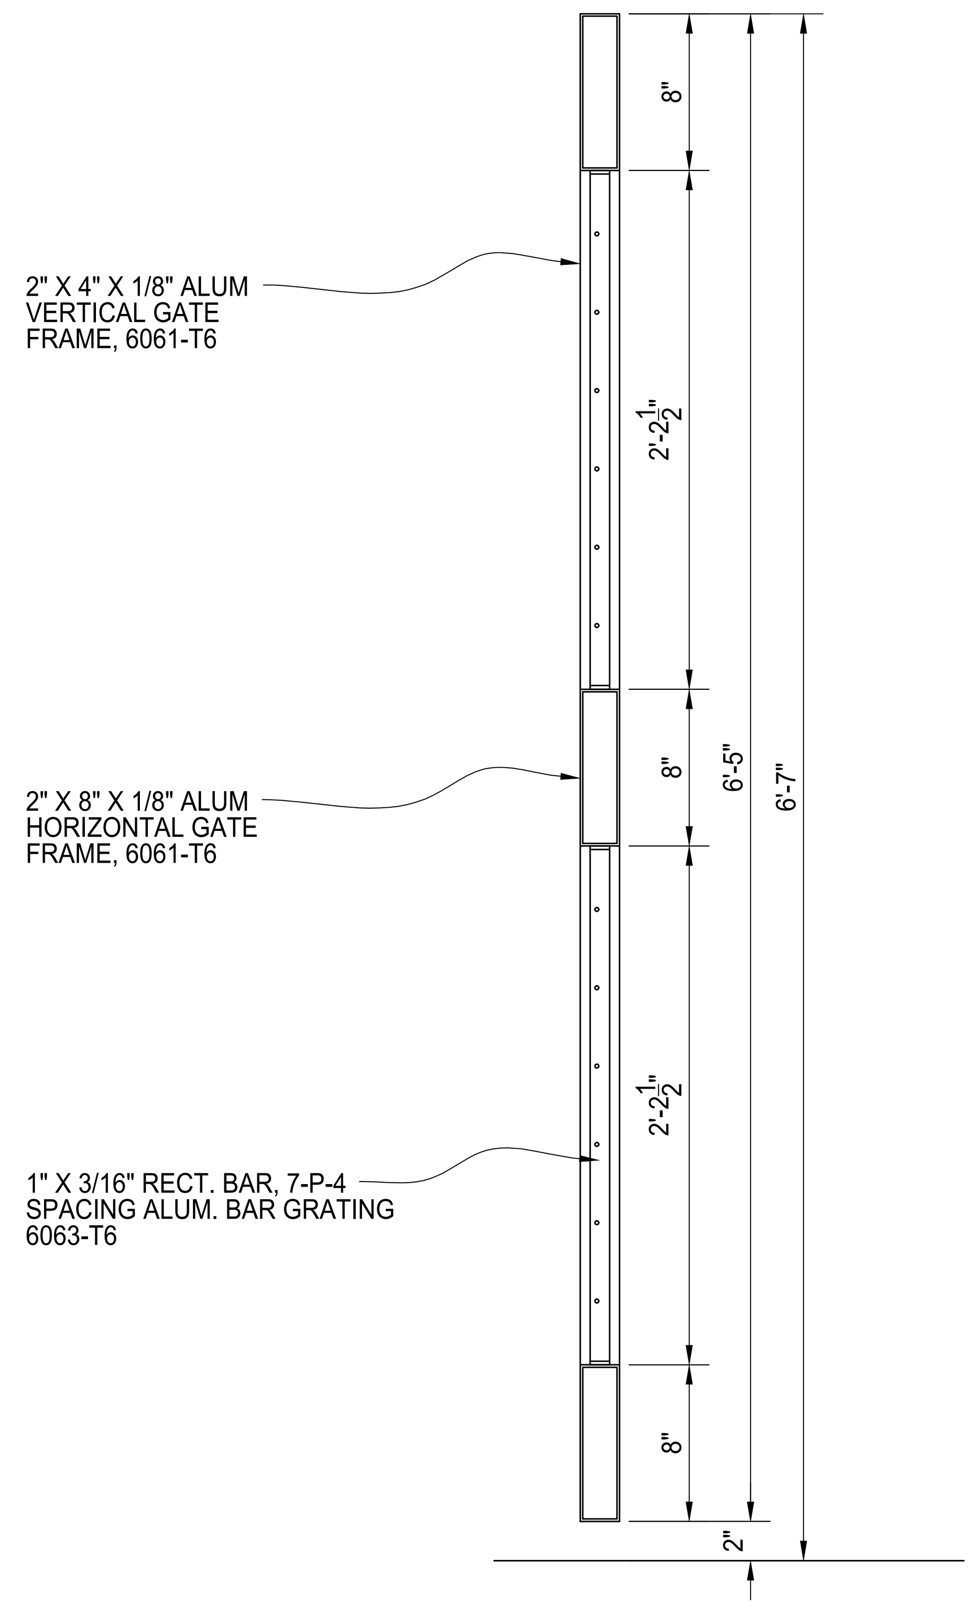
| REV | DESCRIPTION | DATE |
|---|---|---|
| . | . | . |
| . | . | . |

PalmSHIELD

PEDESTRIAN GATE ENTRY
BAR GRADING INFILL
PANEL AND GATE SECTIONS
FINISH TO BE DETERMINED

| | | | | | |
|---|---|---|---|---|---|
| PCM PROJECT #: . | | CLIENT PROJECT #: . | | | |
| REFERENCE JOB #: . | | | | | |
| CHKD BY: . . | SCALE: N.T.S. | DRAWN BY: PB | DATE: 07/25/2023 | REV . | SHEET # 05 |