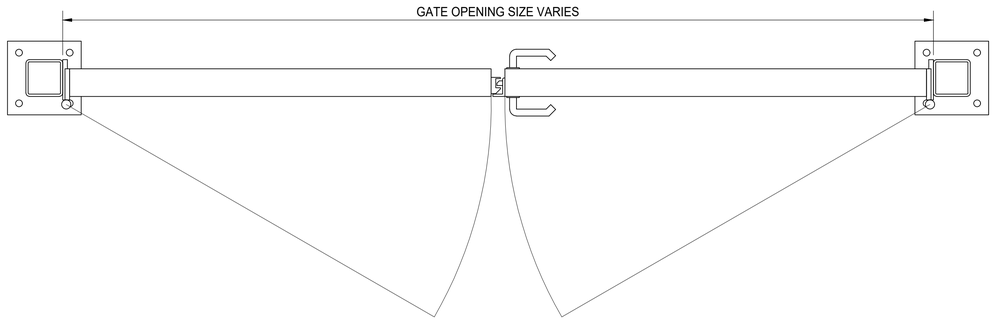

PLAN VIEW

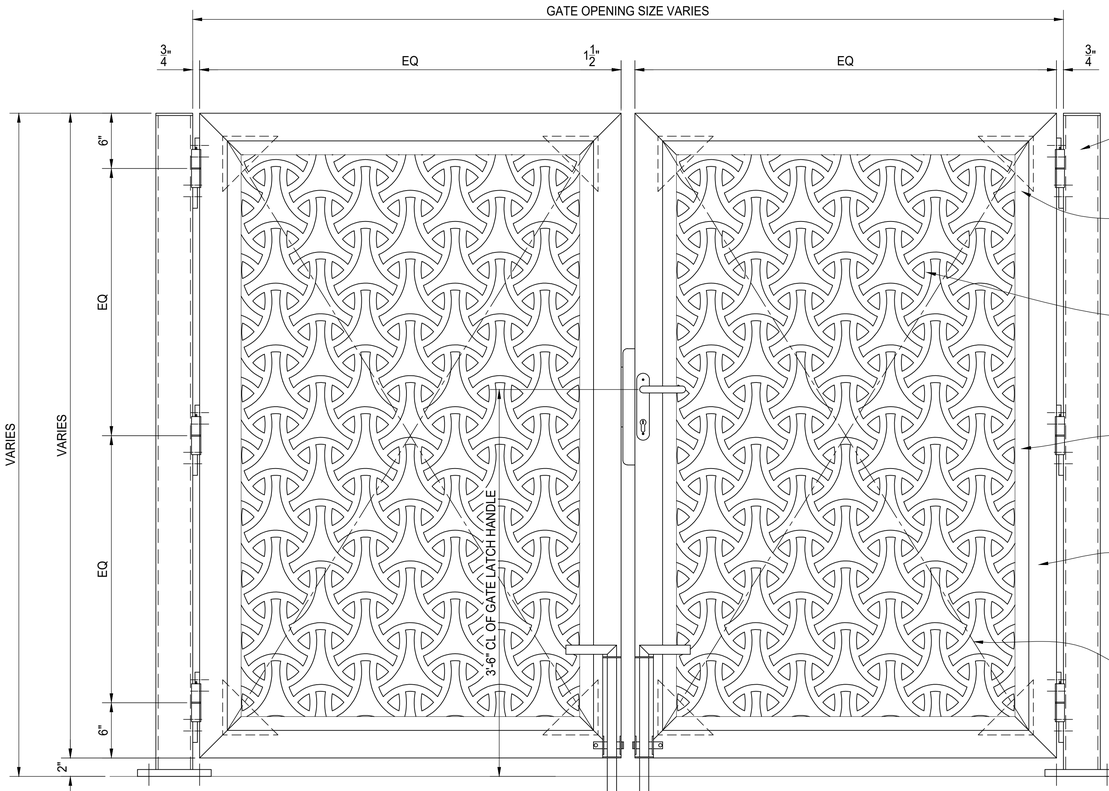

STEEL SQUARE TUBE POST
POST SIZING VARIES AS GATE HEIGHT AND WIDTH CHANGES.

1/4" ALUMINUM PLATE GUSSET FOR Ø3/16" CABLE TRUSSING
6061-T6

1/4" ARTISTIC LASER CUT ALUMINUM SHEET
(DESIGN TO BE SELECTED BY DESIGNER)

1-1/2" X 1-1/2" X 1/8" ALUMINUM ANGLE INFILL RETAINER
6061-T6

3" X 3" X 1/4" ALUMINUM SQUARE TUBE GATE FRAME
6063-T52

Ø3/16" CABLE TRUSSING
AS REQUIRED

GATE ELEVATION

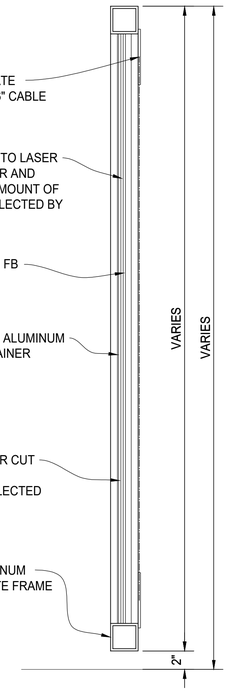

1/4" ALUMINUM PLATE GUSSET FOR Ø3/16" CABLE TRUSSING
6061-T6

ACRYLIC BACKING TO LASER CUT PANEL, (COLOR AND TRANSPARENCY AMOUNT OF ACRYLIC TO BE SELECTED BY DESIGNER)

1/4" X 1" ALUMINUM FB INFILL RETAINER
6061-T6

1-1/2" X 1-1/2" X 1/8" ALUMINUM ANGLE INFILL RETAINER
6061-T6

1/4" ARTISTIC LASER CUT ALUMINUM SHEET
(DESIGN TO BE SELECTED BY DESIGNER)

3" X 3" X 1/4" ALUMINUM SQUARE TUBE GATE FRAME
6063-T52

TYPICAL GATE SECTION

REV	DESCRIPTION	DATE
.	.	.
.	.	.

PalmSHIELD

PALMSHIELD ELITE - PATENT PENDING TRANSLUCENT LASER D.D. GATE PLAN, ELEVATION AND SECTION VIEWS FINISH TO BE DETERMINED

PALMSHIELD PROJECT #:	PS24-0001			CLIENT PROJECT #:	.		
REFERENCE JOB #:	.						
CHKD BY:	AF	TL	SCALE: N.T.S.	DRAWN BY:	PB	DATE: 06/14/2024	REV .	SHEET # 01