PLAN VIEW

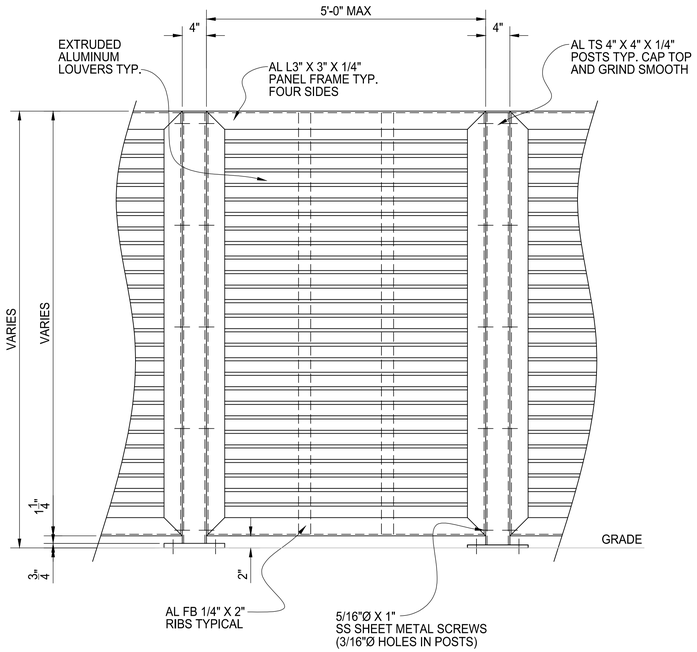

ELEVATION VIEW

TYPICAL PANEL DETAIL

REV	DESCRIPTION	DATE
.	.	.

PalmSHIELD

PANEL AND POST DETAIL
HORIZONTAL LOUVER INFILL

AMERICAN FENCE PROJECT #: .		CLIENT PROJECT #: .					
REFERENCE JOB #: .							
CHKD BY: . .	SCALE: N.T.S.	DRAWN BY: AF	DATE: 02/28/2018	REV .	SHEET # 01		