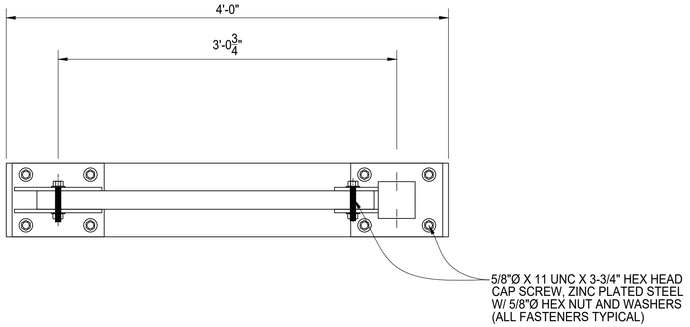

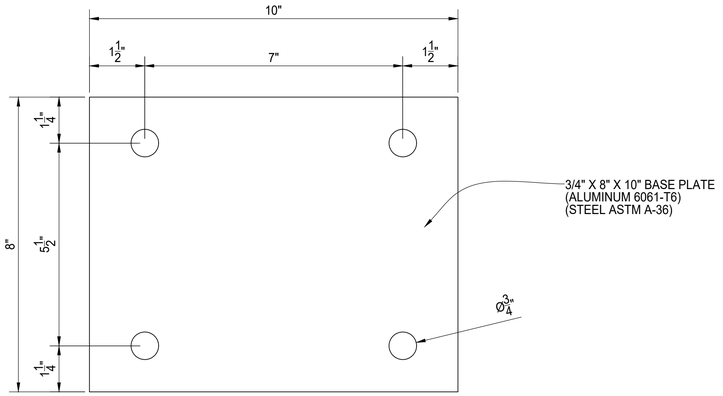

BASE PLATE DETAIL

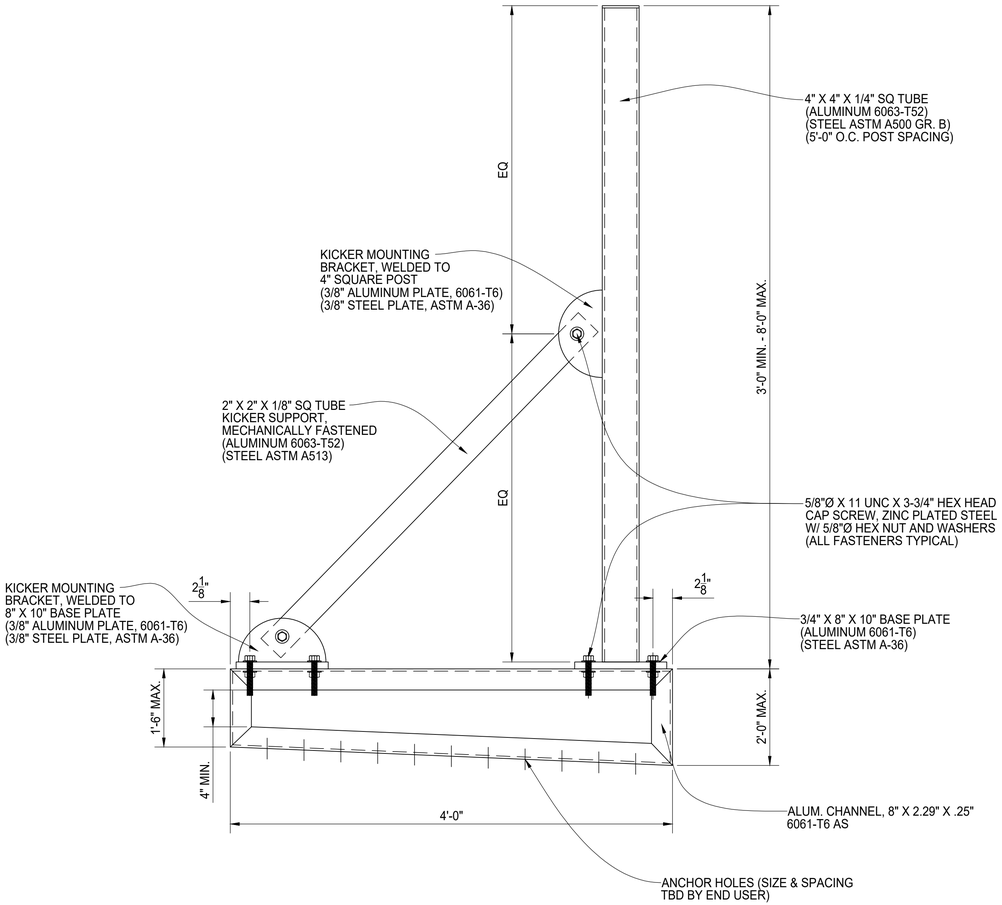

ELEVATION VIEW OF POST WITH KICKER SUPPORT

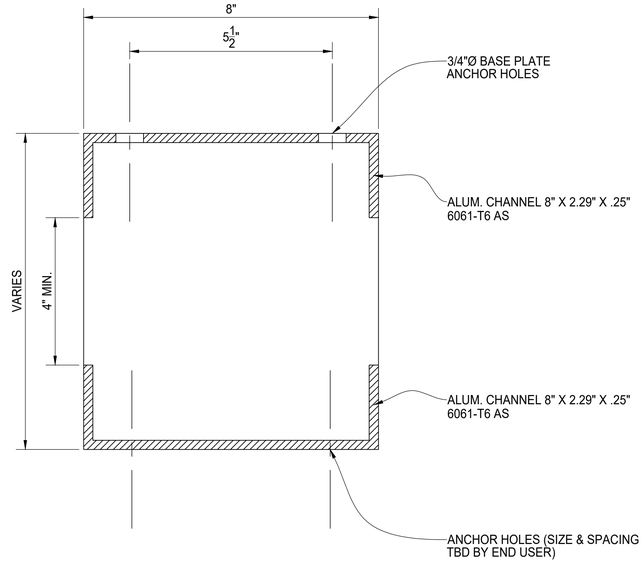

TYPICAL EQUIPMENT RAIL SECTION

BILL OF MATERIALS

QTY	MK	DESCRIPTION	LENGTH	NOTES	FINISH
.	.		.	.	.

	START	STOP	ESTIMATED	ACTUAL	INITIALS
CUT			.		
ROLL			.		
WELD			.		
GRIND			.		
OTHER			.		
OTHER			.		
TOTAL			.		

REV	DESCRIPTION	DATE
.	.	.
.	.	.

PalmSHIELD

SCREEN WALL ROOF MOUNT
DETAIL VIEWS
.
FINISH TO BE POWDER COATED

PALMSHIELD PROJECT #	PS24-ROOF MOUNT		CLIENT PROJECT #	.			
REFERENCE JOB #	.						
CHKD BY:	TL	AF	SCALE: N.T.S.	DRAWN BY:	PB	DATE: 01/30/2024	REV .	SHEET # 01