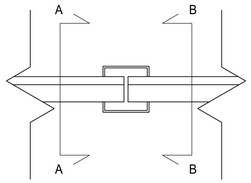

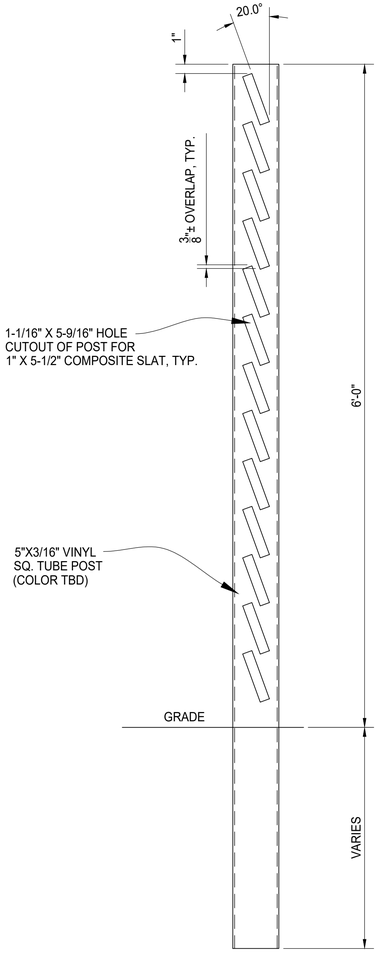

TYPICAL POST ELEVATION ~ A-A

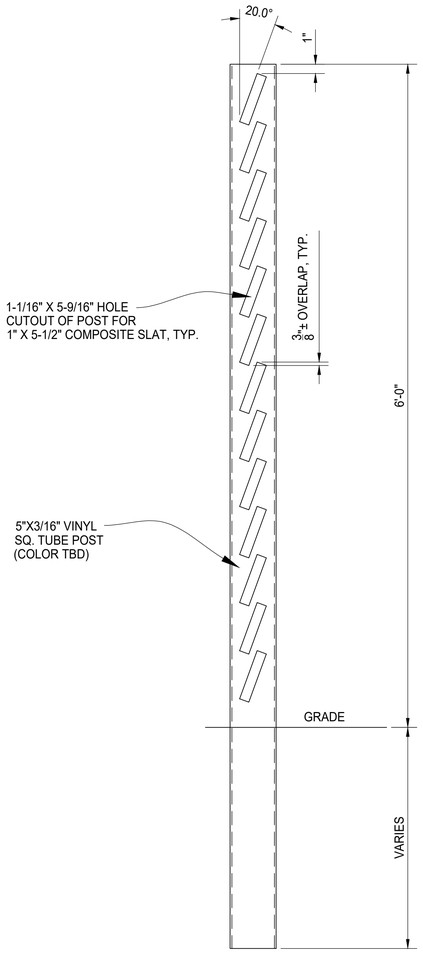

TYPICAL POST ELEVATION ~ B-B

BILL OF MATERIALS

QTY	MK	DESCRIPTION	LENGTH	NOTES	FINISH
.	.		.	.	.

	START	STOP	ESTIMATED	ACTUAL	INITIALS
CUT			.		
ROLL			.		
WELD			.		
GRIND			.		
OTHER			.		
OTHER			.		
TOTAL			.		

REV	DESCRIPTION	DATE
.	.	.

PalmSHIELD

MERCURY SERIES
LOUVERED COMPOSITE INFILL
TYPICAL POST DETAILS
COLOR TO BE DETERMINED

AMERICAN FENCE PROJECT # .		CLIENT PROJECT # .	
REFERENCE JOB # .			
CHKD BY: TL .	SCALE: N.T.S.	DRAWN BY: PB	DATE: 03/30/2021
REV .	SHEET # 01		