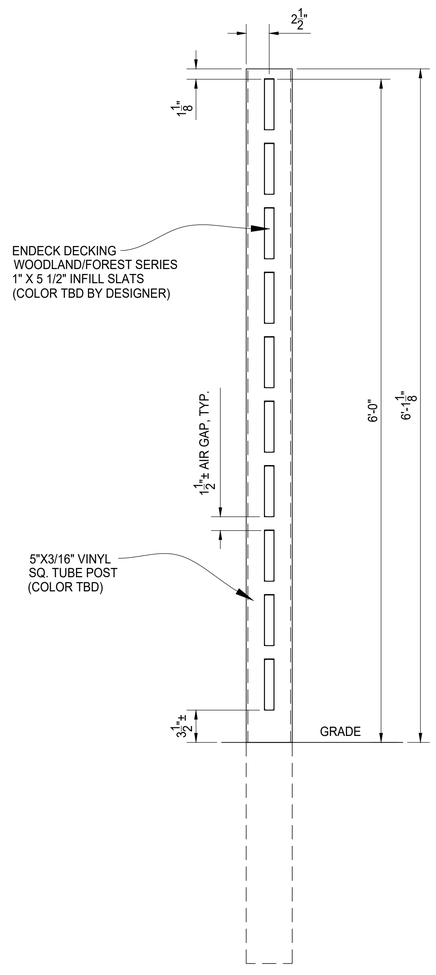

TYPICAL PANEL SECTION

BILL OF MATERIALS

QTY	MK	DESCRIPTION	LENGTH	NOTES	FINISH
.	.		.	.	.

	START	STOP	ESTIMATED	ACTUAL	INITIALS
CUT			.		
ROLL			.		
WELD			.		
GRIND			.		
OTHER			.		
OTHER			.		
TOTAL			.		

REV	DESCRIPTION	DATE
.	.	.

PalmSHIELD

MERCURY SEMI-PRIVATE
COMPOSITE INFILL - VINYL POST
TYPICAL PANEL SECTION
COLOR TO BE DETERMINED

AMERICAN FENCE PROJECT #: . | CLIENT PROJECT #: .
REFERENCE JOB #: .
CHKD BY: TL . | SCALE: N.T.S. | DRAWN BY: PB | DATE: 03/30/2021 | REV . | SHEET # 01