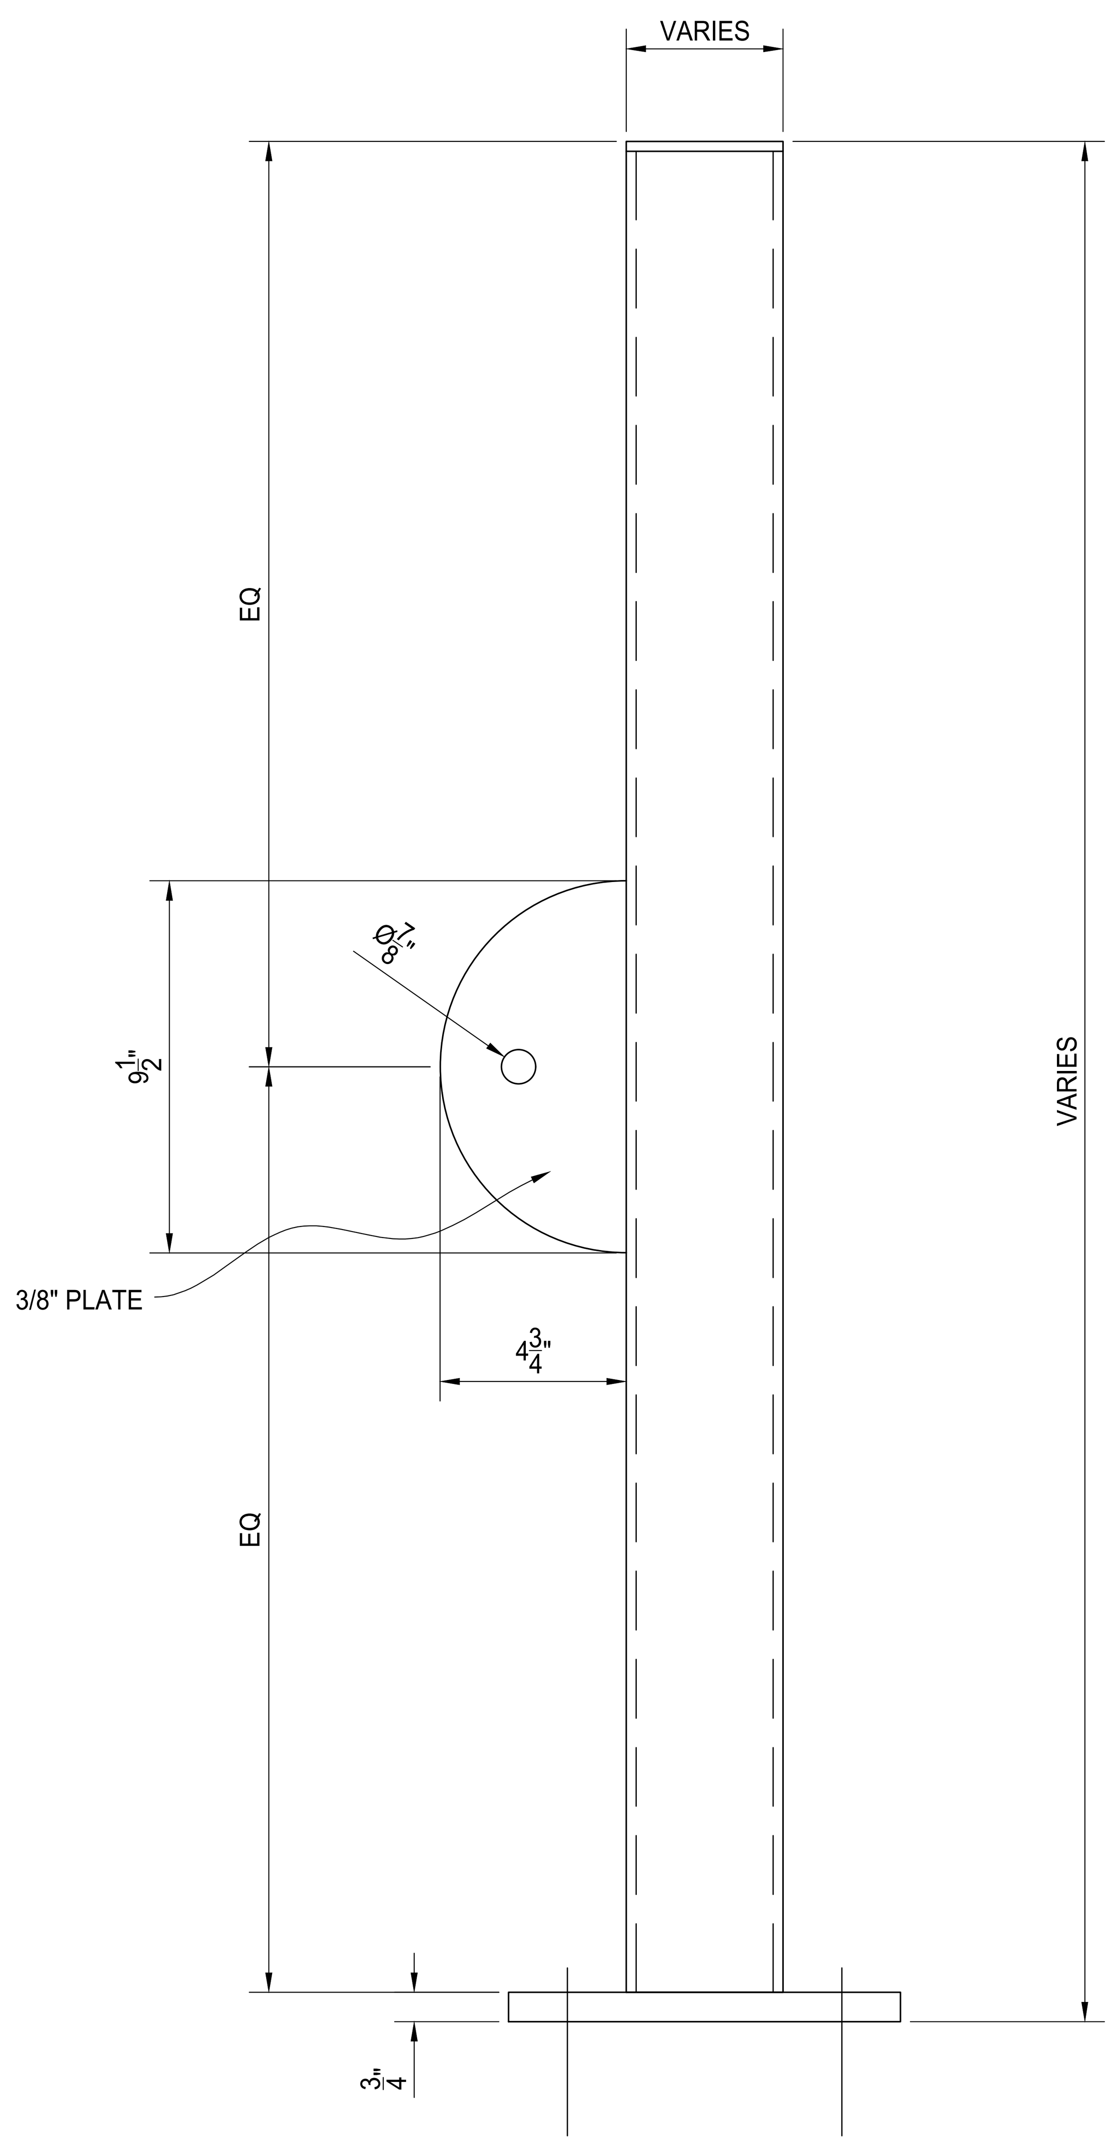

ELEVATION VIEW

ROOFTOP EQUIPMENT RAIL POST W/ KICKER BRACKET

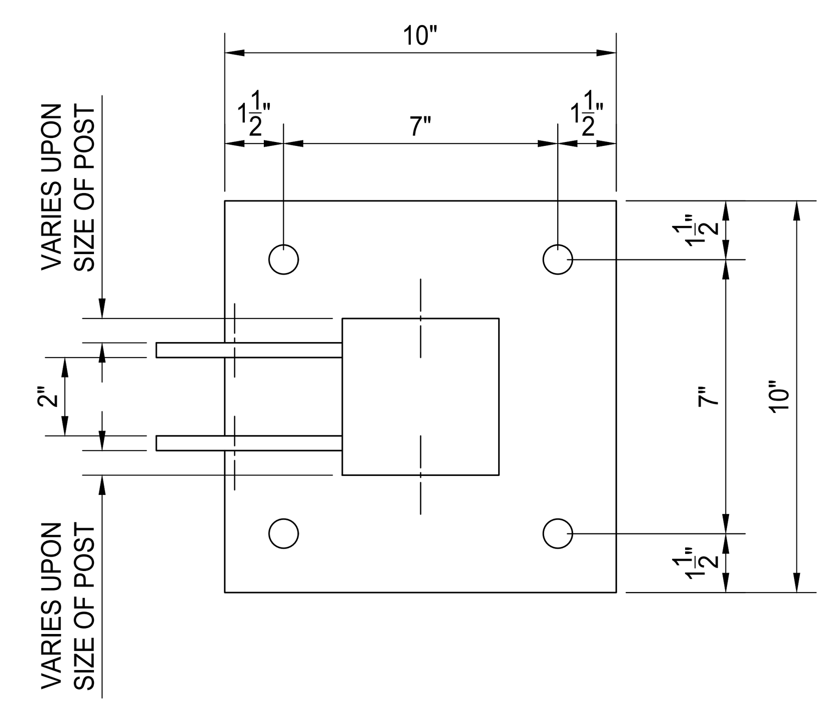

TOP VIEW

ROOFTOP EQUIPMENT RAIL POST W/ KICKER BRACKET

BILL OF MATERIALS

QTY	MK	DESCRIPTION	LENGTH	NOTES	FINISH
.		.	.	.	.

	START	STOP	ESTIMATED	ACTUAL	INITIALS
CUT			.		
ROLL			.		
WELD			.		
GRIND			.		
OTHER			.		
OTHER			.		
TOTAL			.		

REV	DESCRIPTION	DATE
.	.	.
.	.	.

PalmSHIELD

ROOFTOP EQUIPMENT RAILS
EQUIP. RAIL POST W/ KICKER BRACKET
ELEVATION AND TOP VIEWS

.

AMERICAN FENCE PROJECT #: PS21-KCKR-BRKT-POST			CLIENT PROJECT #: .				
REFERENCE JOB #: .							
CHKD BY: .	.	SCALE: N.T.S.	DRAWN BY: PB	DATE: 08/24/2021	REV .	SHEET # 01	