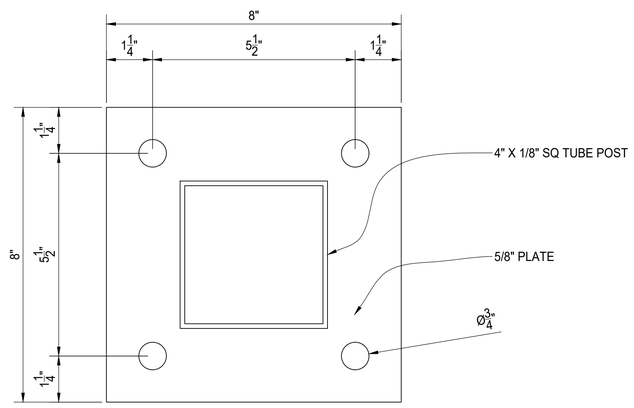

TYPICAL BASE PLATE DETAIL

BILL OF MATERIALS

QTY	MK	DESCRIPTION	LENGTH	NOTES	FINISH
.	.		.	.	.

	START	STOP	ESTIMATED	ACTUAL	INITIALS
CUT			.		
ROLL			.		
WELD			.		
GRIND			.		
OTHER			.		
OTHER			.		
TOTAL			.		

REV	DESCRIPTION	DATE
.	.	.

PalmSHIELD

ARIA LOUVERS
ALUM.LOUVERED POST CUTOUT PANEL
TYPICAL BASE PLATE DETAIL
FINISH TO BE DETERMINED

AMERICAN FENCE PROJECT #: ARIA21-BASE PLATE
CLIENT PROJECT #: .
REFERENCE JOB #: .
CHKD BY: AF TL
SCALE: N.T.S.
DRAWN BY: PB
DATE: 12/21/2021
REV .
SHEET # 01