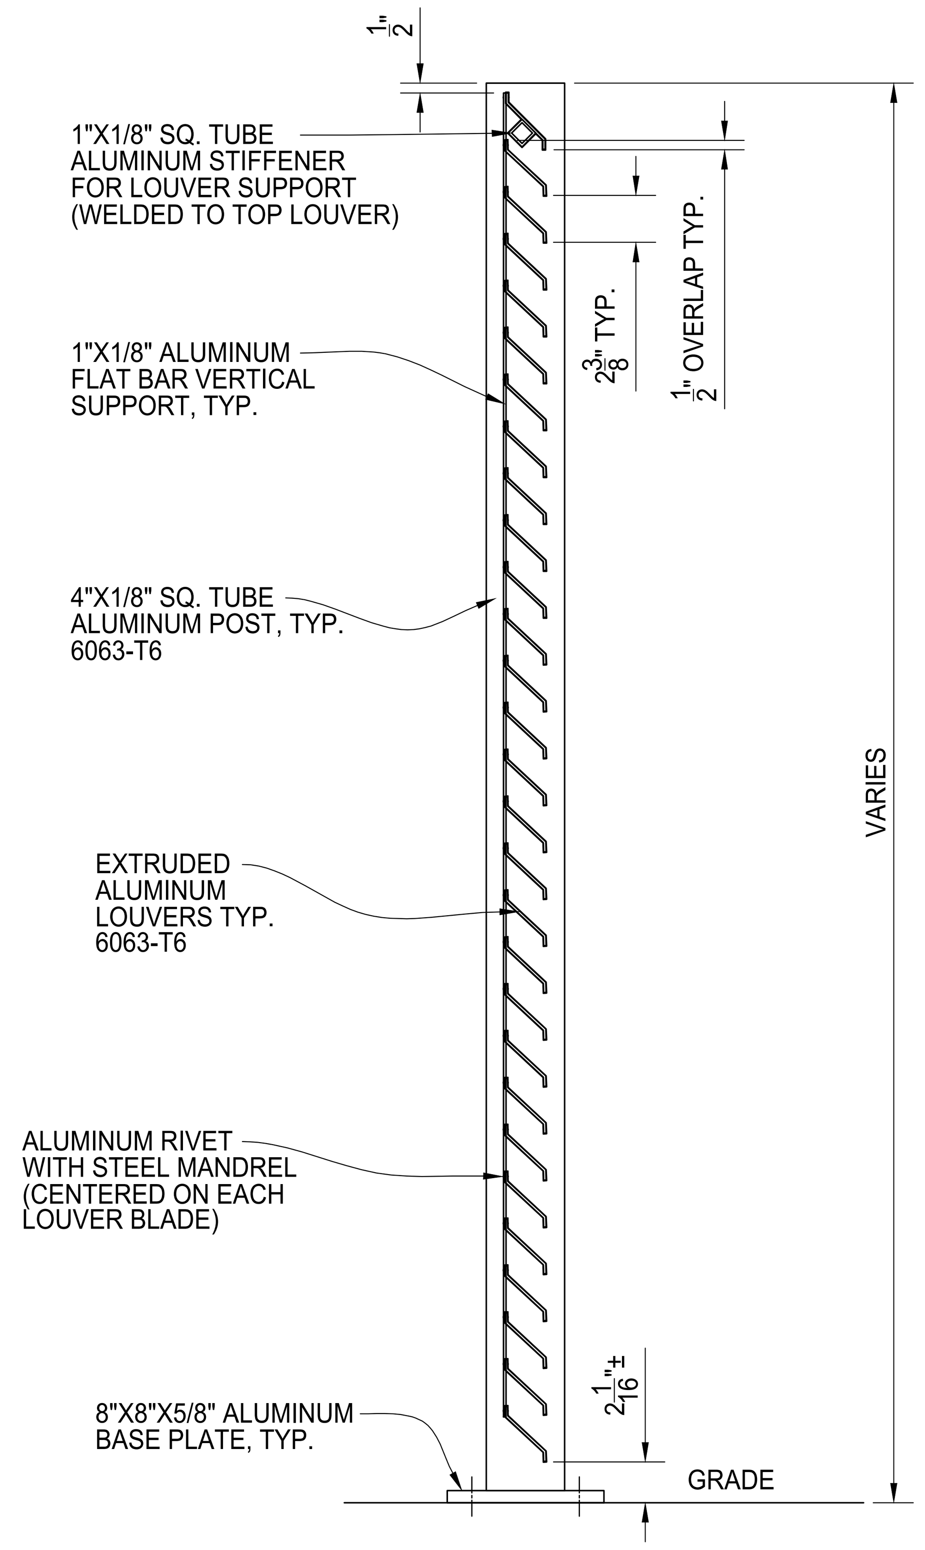

TYPICAL PANEL SECTION

BILL OF MATERIALS

QTY	MK	DESCRIPTION	LENGTH	NOTES	FINISH
.	.		.	.	.

	START	STOP	ESTIMATED	ACTUAL	INITIALS
CUT			.		
ROLL			.		
WELD			.		
GRIND			.		
OTHER			.		
OTHER			.		
TOTAL			.		

REV	DESCRIPTION	DATE
B	.	03/30/2021

PalmSHIELD

ARIA LOUVERS
ALUM. LOUVERED POST CUTOUT PANEL
TYPICAL PANEL SECTION
FINISH TO BE DETERMINED

AMERICAN FENCE PROJECT #: ARIA21-SECT		CLIENT PROJECT #: .			
REFERENCE JOB #: .					
CHKD BY: AF	TL	SCALE: N.T.S.	DRAWN BY: PB	DATE: 12/21/2021	REV . / SHEET # 01