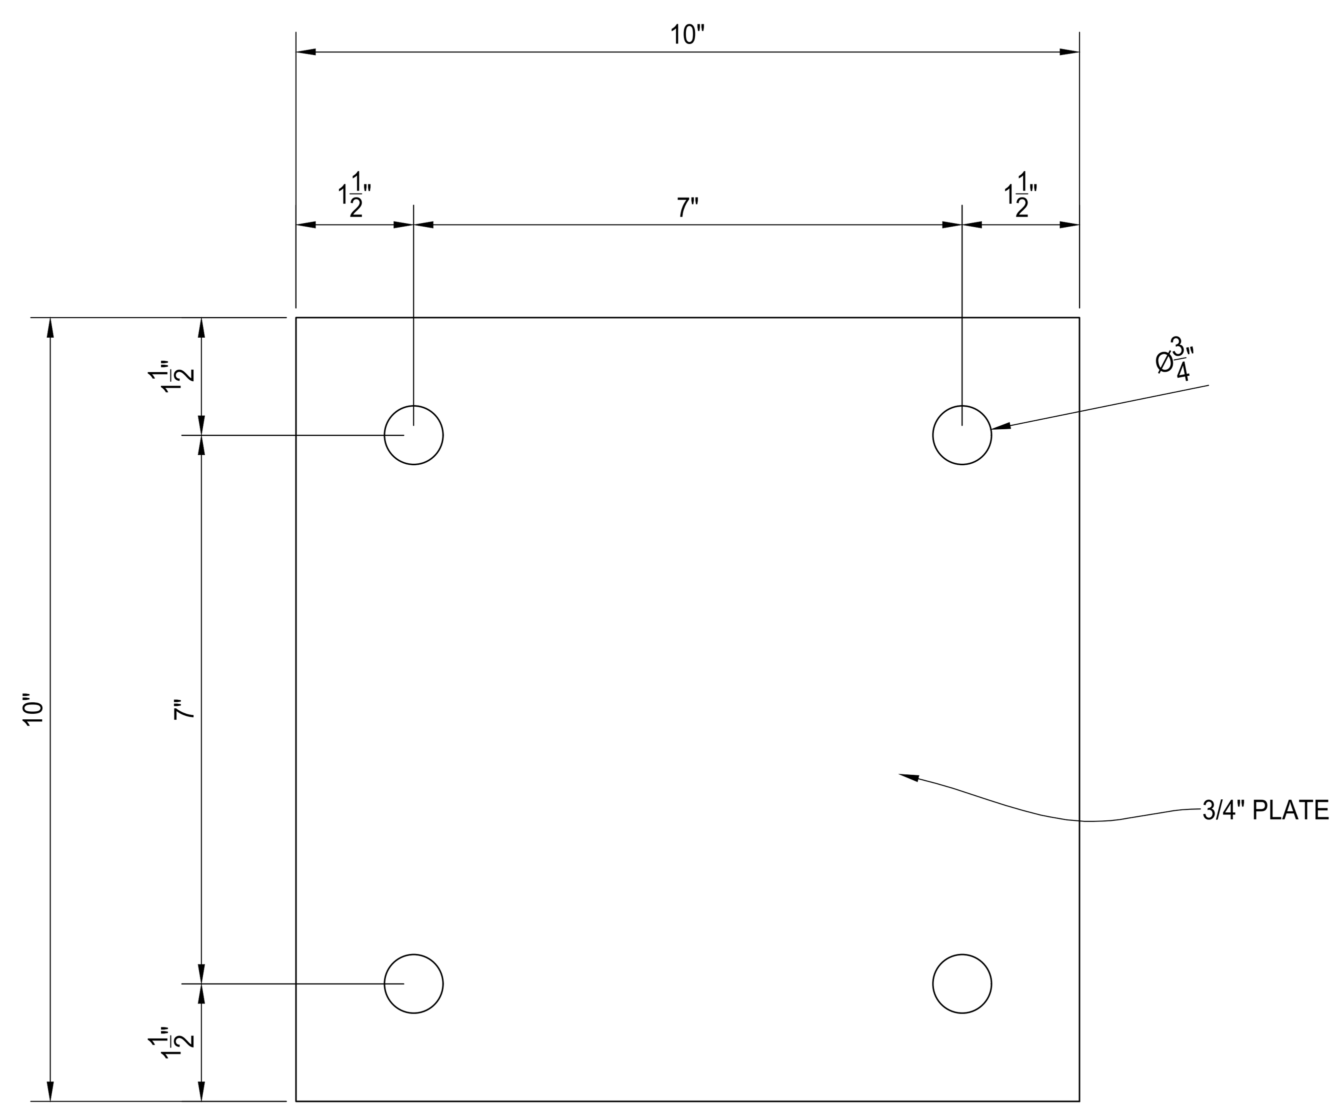

BASE PLATE DETAIL
STEEL

BILL OF MATERIALS

QTY	MK	DESCRIPTION	LENGTH	NOTES	FINISH
.	.		.	.	.

	START	STOP	ESTIMATED	ACTUAL	INITIALS
CUT			.		
ROLL			.		
WELD			.		
GRIND			.		
OTHER			.		
OTHER			.		
TOTAL			.		

REV	DESCRIPTION	DATE
.	.	.
.	.	.

TRANSLUCENT PERFORATED PANEL
BASE PLATE DETAIL
FINISH TO BE DETERMINED
/

AMERICAN FENCE PROJECT #: .			CLIENT PROJECT #: .				
REFERENCE JOB #: .							
CHKD BY: AF .	SCALE: N.T.S.		DRAWN BY: PB	DATE: 02/27/2022	REV .	SHEET # 01	