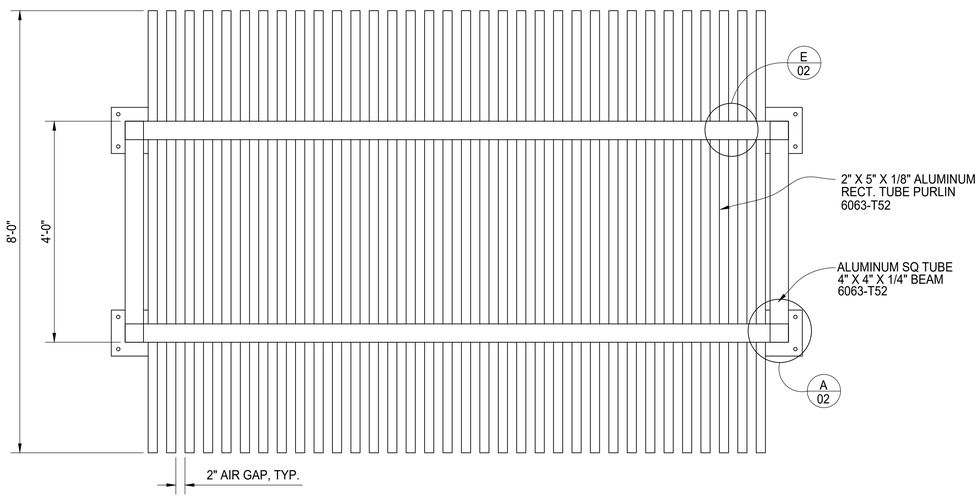

ARUNA SUN SHADE PLAN VIEW

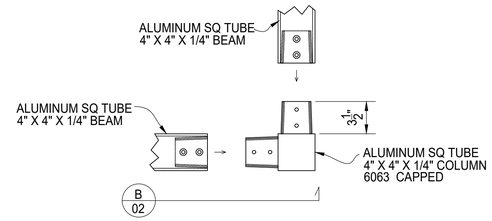

A CONNECTION DETAIL
PLAN VIEW

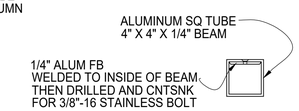

C SECTION DETAIL

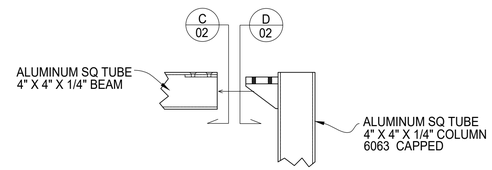

B SECTION DETAIL

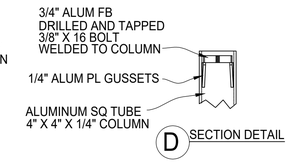

D SECTION DETAIL

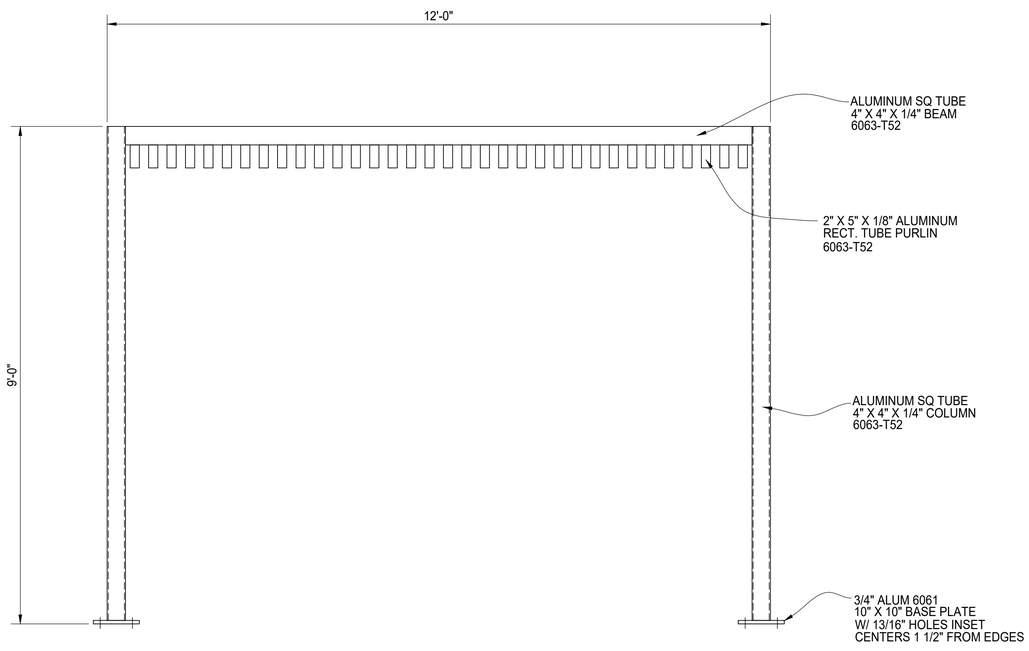

INTI SUN SHADE ELEVATION VIEW

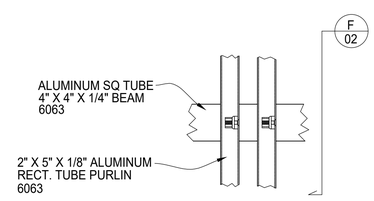

E CONNECTION DETAIL
PLAN VIEW

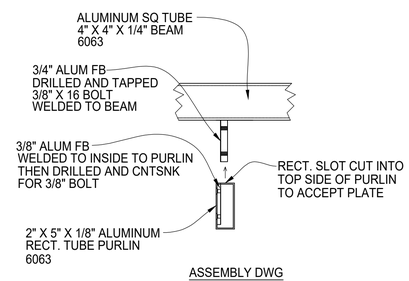

ASSEMBLY DWG

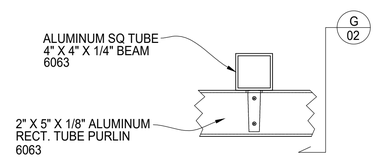

F SECTION DETAIL

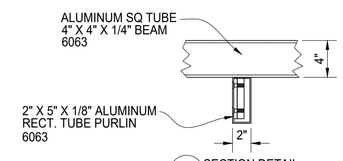

G SECTION DETAIL

BILL OF MATERIALS

QTY	MK	DESCRIPTION	LENGTH	NOTES	FINISH
.	.		.	.	.

	START	STOP	ESTIMATED	ACTUAL	INITIALS
CUT			.		
ROLL			.		
WELD			.		
GRIND			.		
OTHER			.		
OTHER			.		
TOTAL			.		

REV	DESCRIPTION	DATE
A	CONNECTION DETAILS CHANGED. BOLTING INTO THE PURLIN INSTEAD OF THE BEAM.	08/20/2024
A	ADD ALUM GRADE AND INCREASE THICKNESS OF THREADED PLATES	09/18/2024 (AF)

PATRIOT CUSTOM METALS

ARUNA SUN SHADE

AMERICAN FENCE PROJECT #: .		CLIENT PROJECT #: .	
REFERENCE JOB #: .			
CHKD BY: AF .	SCALE: N.T.S.	DRAWN BY: AF DATE: 3/5/24	REV A SHEET # 02