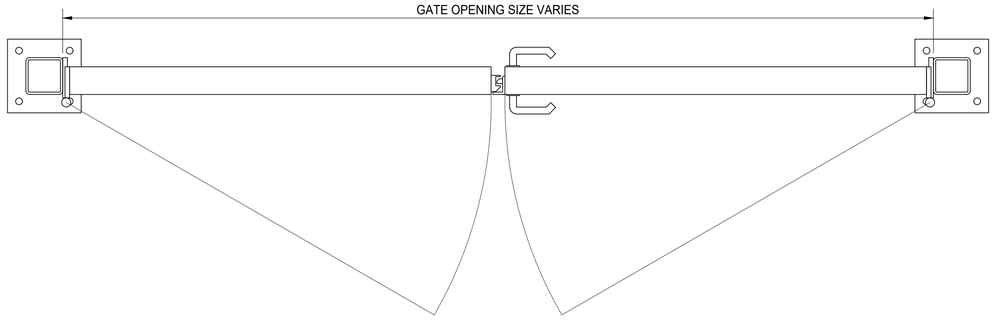

PLAN VIEW

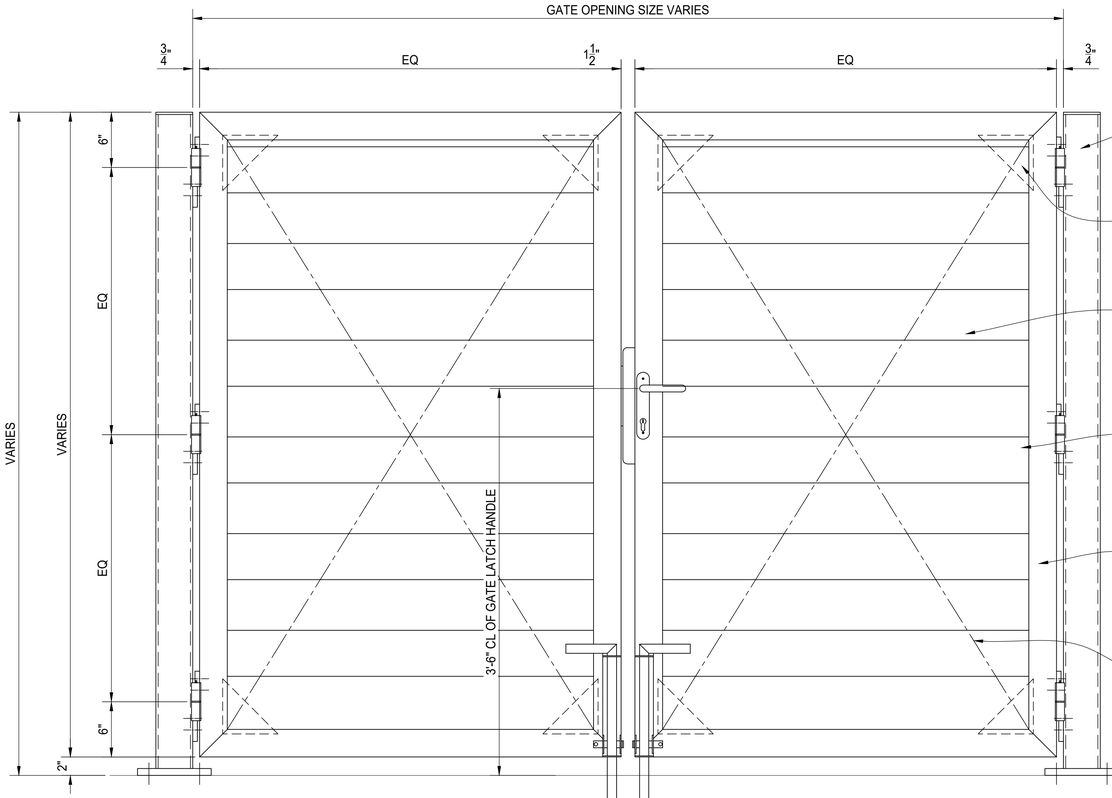

GATE ELEVATION

STEEL SQUARE TUBE POST
POST SIZING VARIES AS GATE HEIGHT AND WIDTH CHANGES.

1/4" ALUMINUM PLATE GUSSET FOR Ø3/16" CABLE TRUSSING 6061-T6

HOMELAND GORILLA COMPOSITE 5-1/2" SLAT COLOR TO BE SELECTED BY DESIGNER

1-1/2" X 1-1/2" X 1/8" ALUMINUM ANGLE INFILL RETAINER 6061-T6

3" X 3" X 1/4" ALUMINUM SQUARE TUBE GATE FRAME 6063-T52

Ø3/16" CABLE TRUSSING AS REQUIRED

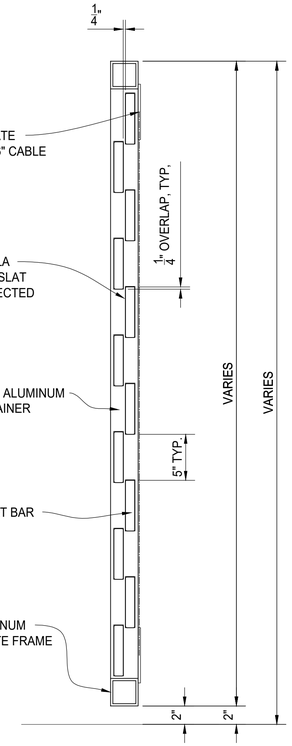

TYPICAL GATE SECTION

REV	DESCRIPTION	DATE
.	.	.
.	.	.

PalmSHIELD

PALMSHIELD ELITE - PATENT PENDING STAGGERED COMPOSITE D.D. GATE PLAN, ELEVATION AND SECTION VIEWS FINISH TO BE DETERMINED

PALMSHIELD PROJECT #:	PS24-0001		CLIENT PROJECT #:	.			
REFERENCE JOB #:	.						
CHKD BY:	AF	TL	SCALE: N.T.S.	DRAWN BY:	PB	DATE: 06/14/2024	REV .	SHEET # 01