



PLAN VIEW SECTION

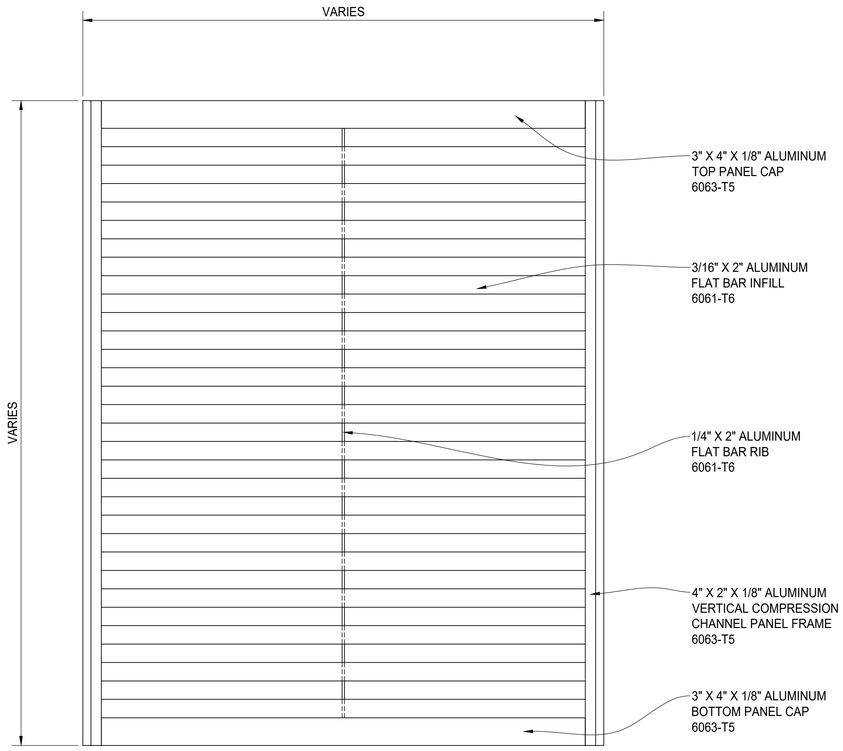

PANEL ELEVATION

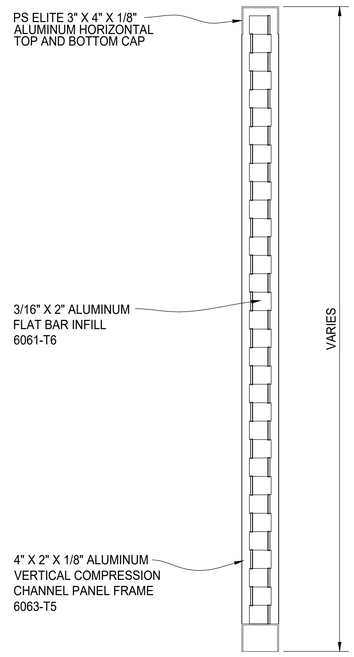

TYPICAL PANEL SECTION

REV	DESCRIPTION	DATE
.	.	.
.	.	.

PalmSHIELD

PALMSHIELD ELITE - PATENT PENDING
INTERLACED ALUMINUM FLAT BAR PANEL
PLAN, ELEVATION AND SECTION VIEWS
FINISH TO BE DETERMINED

PALMSHIELD PROJECT #	PS26-0001			CLIENT PROJECT #	.				
REFERENCE JOB #	.								
CHKD BY:	AF	TL	SCALE: 1-1/2"=1'-0"	DRAWN BY:	PB	DATE:	02/05/2026	REV	.	SHEET #	01