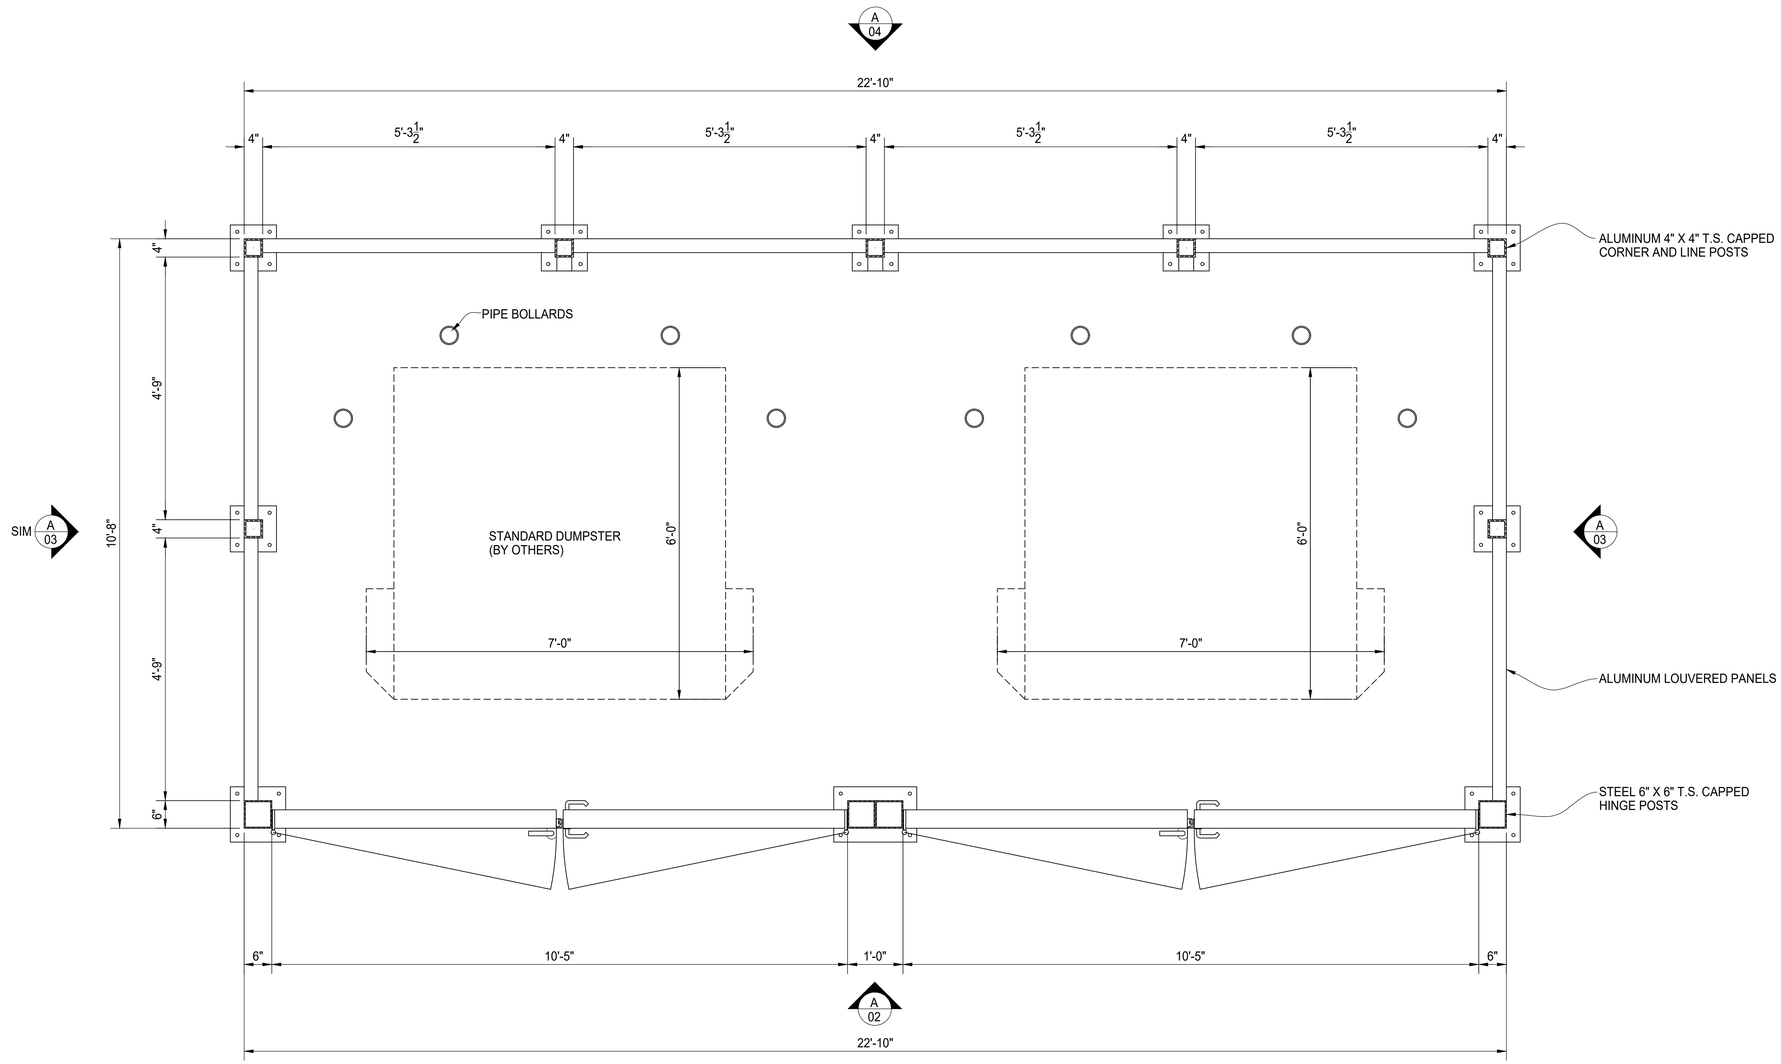

PLAN VIEW @ DUMPSTER ENCLOSURE

PalmSHIELD

AUGUSTUS VINYL
DUMPSTER ENCLOSURE
6' TALL STANDARD DOUBLE BAY
PLAN VIEW

AMERICAN FENCE PROJECT #: .			CLIENT PROJECT #: .				
REFERENCE JOB #: .							
CHKD BY: . .	SCALE: N.T.S.	DRAWN BY: AF	DATE: 02/09/2018	REV .	SHEET # 01		