INTERLOCKING BOARDS SECTION DETAIL

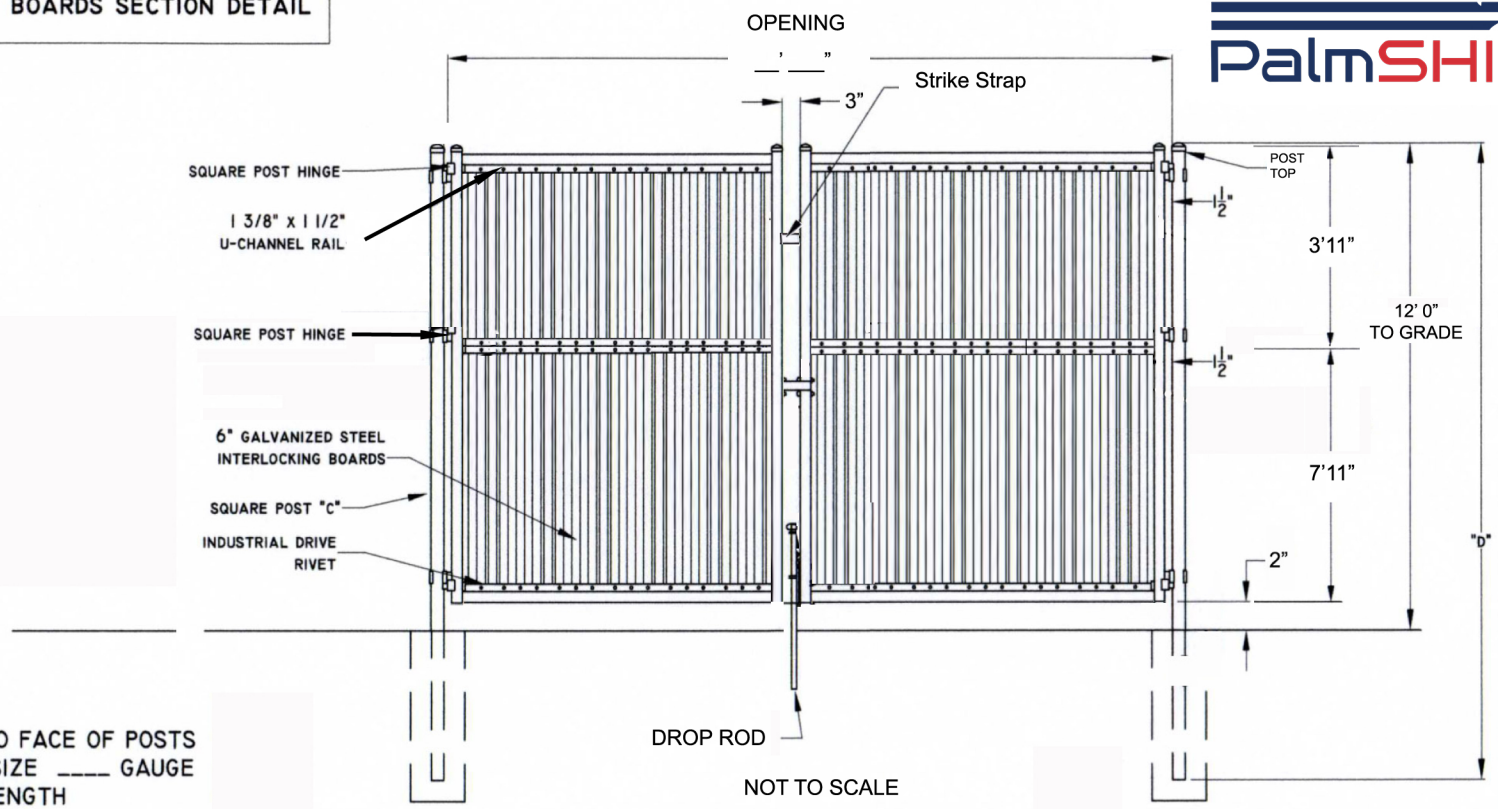

B ____ " FACE TO FACE OF POSTS
C ____ " POST SIZE ____ GAUGE
D ____ " POST LENGTH

GATE SPECIFICATIONS

NOTES:

1. SPECIFICATIONS SHOWN CAN BE CHANGED ONLY BY THE MANUFACTURER.
2. FOOTING WIDTH TO BE (4) X POST WIDTH.

SUBMITTED BY:	SUBMITTED TO:	PRIVACY SERIES - DOUBLE SWING - DOUBLE STACKED GATE	CONTRACTOR	PALMSHIELDLOUVERS.COM
		JOB/PROJECT	ARCHITECT	DWG NO. IWF 1000
			ENGINEER	