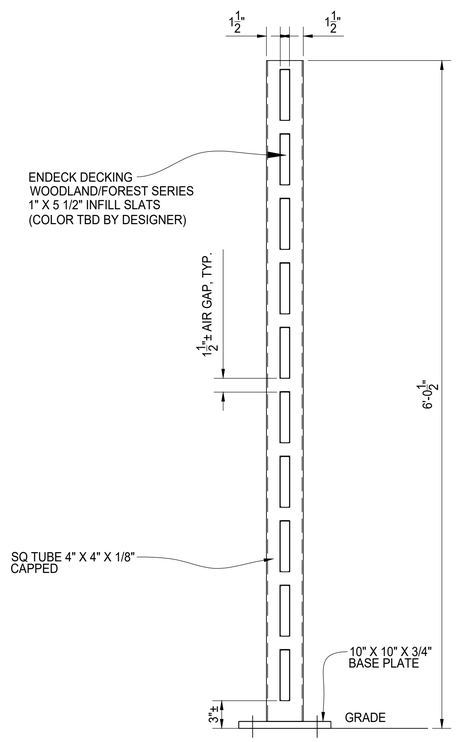


TYPICAL PANEL SECTION

BILL OF MATERIALS

| QTY | MK | DESCRIPTION | LENGTH | NOTES | FINISH |
|---|---|---|---|---|---|
| . | . | | . | . | . |

| | START | STOP | ESTIMATED | ACTUAL | INITIALS |
|---|---|---|---|---|---|
| CUT | | | . | | |
| ROLL | | | . | | |
| WELD | | | . | | |
| GRIND | | | . | | |
| OTHER | | | . | | |
| OTHER | | | . | | |
| TOTAL | | | . | | |

| REV | DESCRIPTION | DATE |
|---|---|---|
| . | . | . |

PalmSHIELD

MERCURY SEMI-PRIVATE
COMPOSITE INFILL - ALUMINUM POST
TYPICAL PANEL SECTION
FINISH TO BE DETERMINED

AMERICAN FENCE PROJECT #: .
REFERENCE JOB #: .
CLIENT PROJECT #: .

CHKD BY: TL . | SCALE: N.T.S. | DRAWN BY: PB | DATE: 03/30/2021 | REV . | SHEET # 01