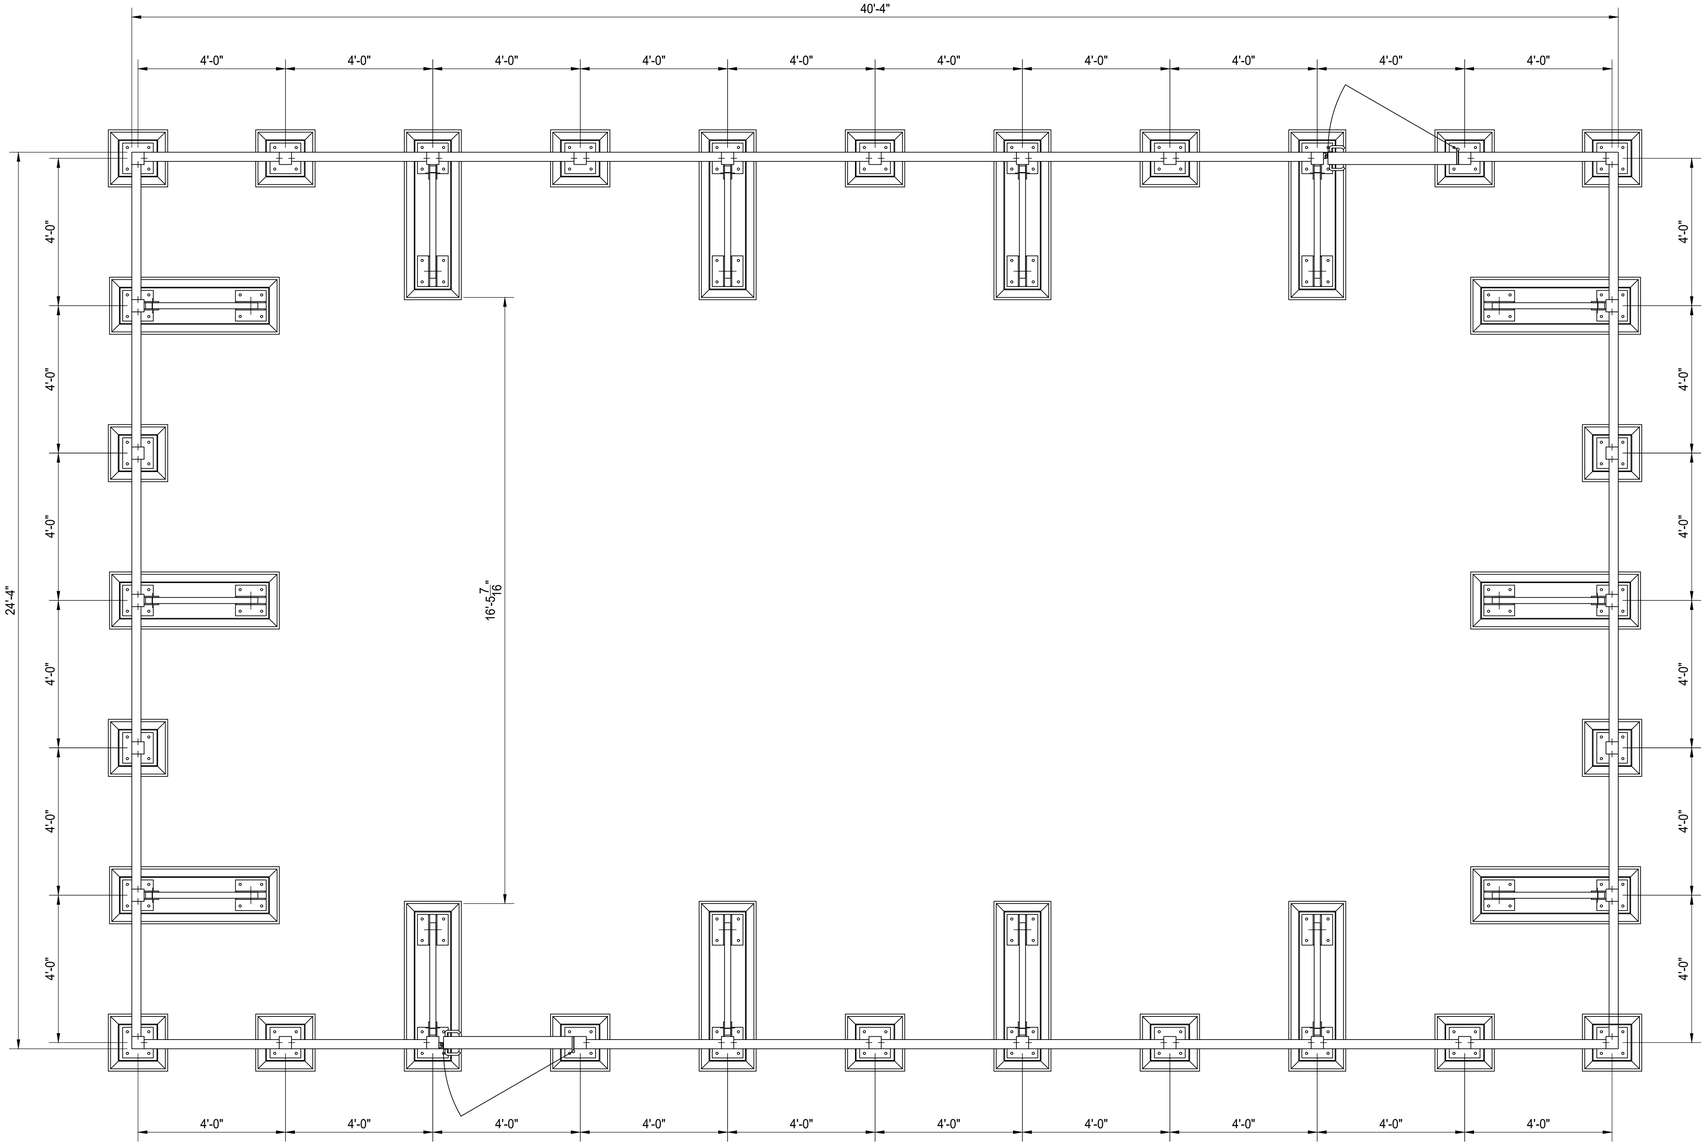

BILL OF MATERIALS

QTY	MK	DESCRIPTION	LENGTH	NOTES	FINISH