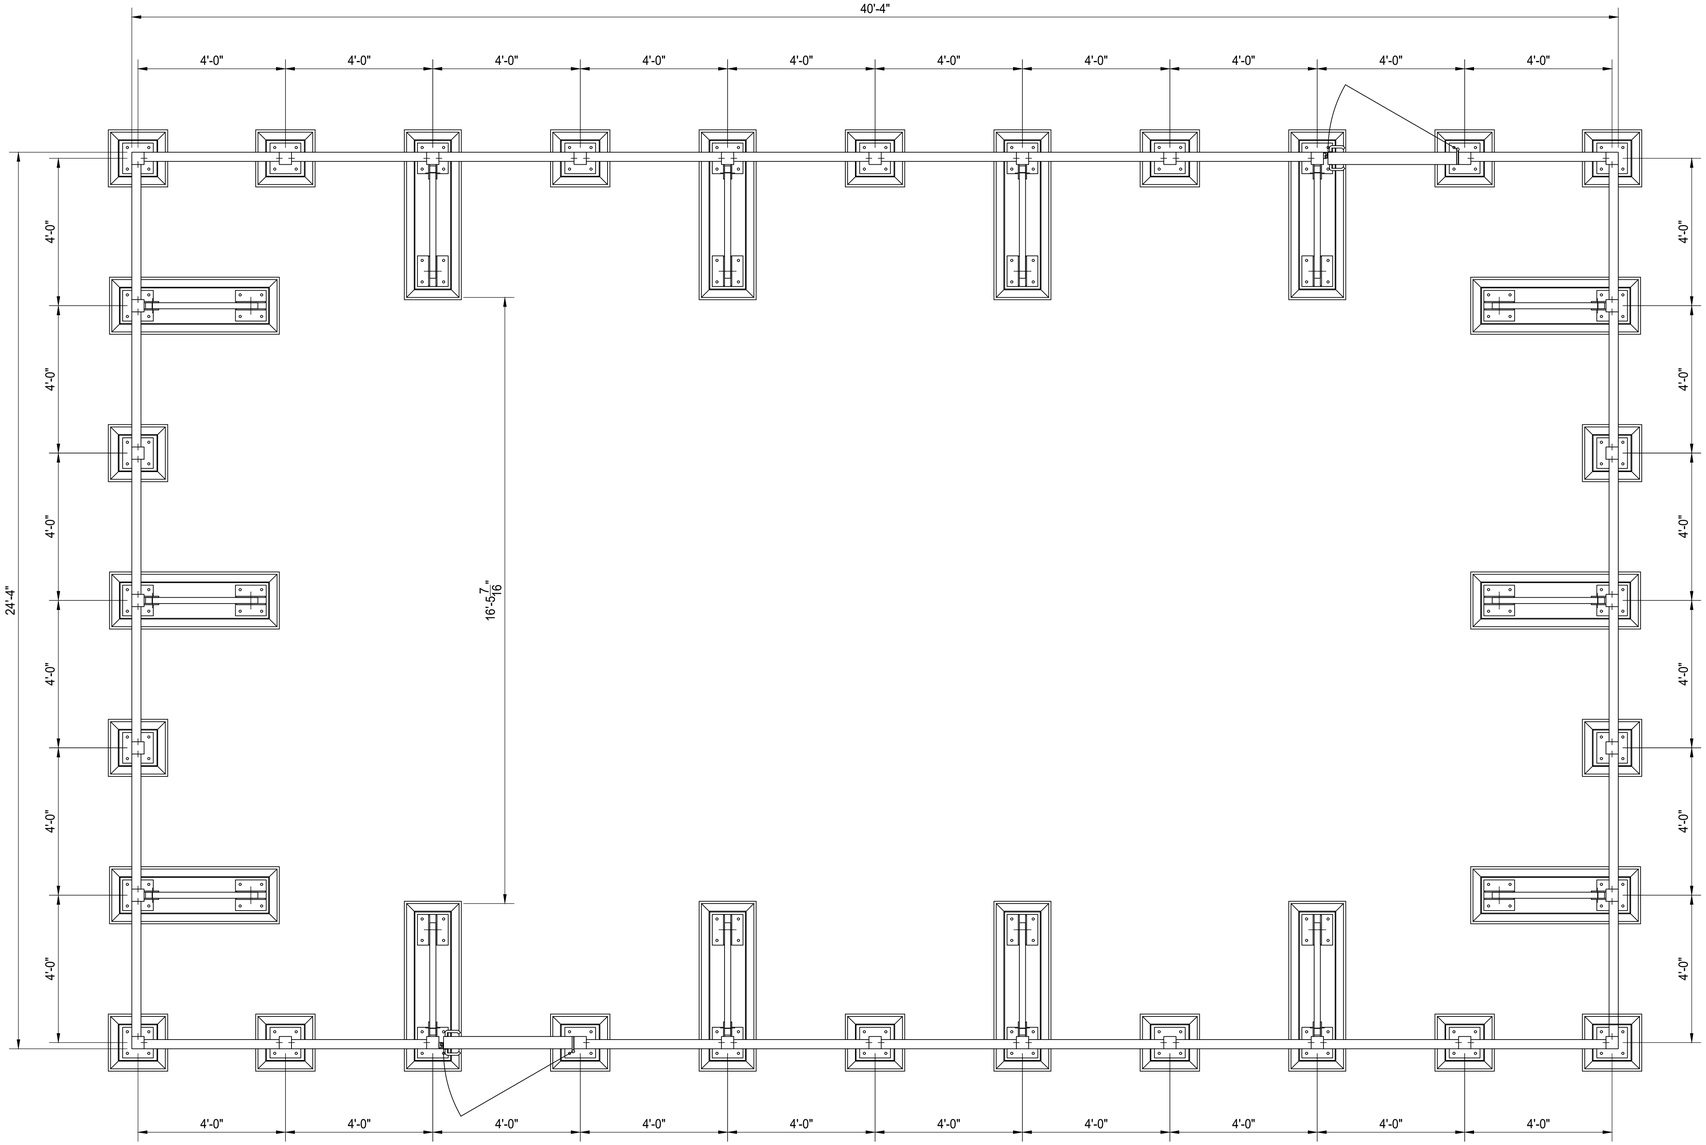


## BILL OF MATERIALS

| QTY | MK | DESCRIPTION | LENGTH | NOTES | FINISH |
|---|---|---|---|---|---|
| | | | | | |
| | | | | | |
| | | | | | |