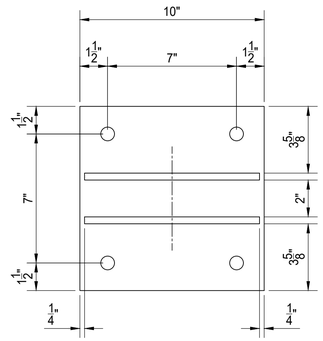

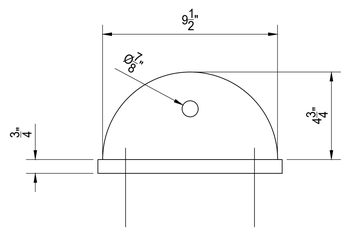

KICKER BASE PLATE WITH KICKER BRACKET

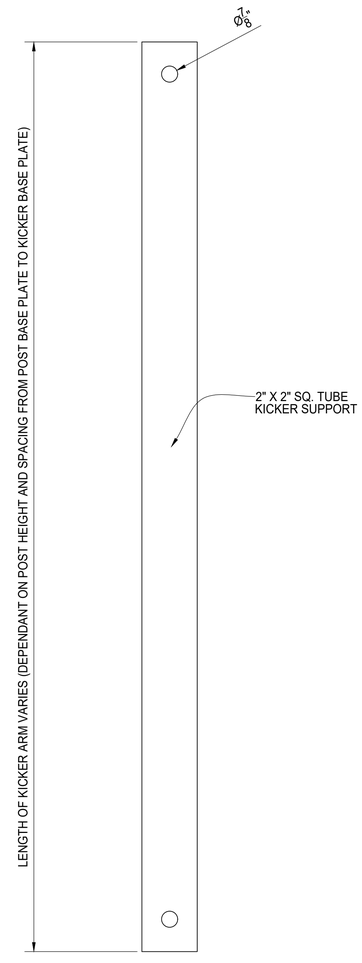

KICKER SUPPORT ARM

BILL OF MATERIALS

QTY	MK	DESCRIPTION	LENGTH	NOTES	FINISH
.	.		.	.	.

	START	STOP	ESTIMATED	ACTUAL	INITIALS
CUT			.		
ROLL			.		
WELD			.		
GRIND			.		
OTHER			.		
OTHER			.		
TOTAL			.		

REV	DESCRIPTION	DATE
.	.	.
.	.	.

PalmSHIELD

ROOFTOP EQUIPMENT RAILS
KICKER ARM AND BASE PLATE
DETAIL VIEWS
FINISH TO BE DETERMINED

AMERICAN FENCE PROJECT #	PS21-KCKR-PLATE-ARM	CLIENT PROJECT #:	.
REFERENCE JOB #	.		
CHKD BY: . .	SCALE: N.T.S.	DRAWN BY: PB	DATE: 08/24/2021 REV . SHEET # 01