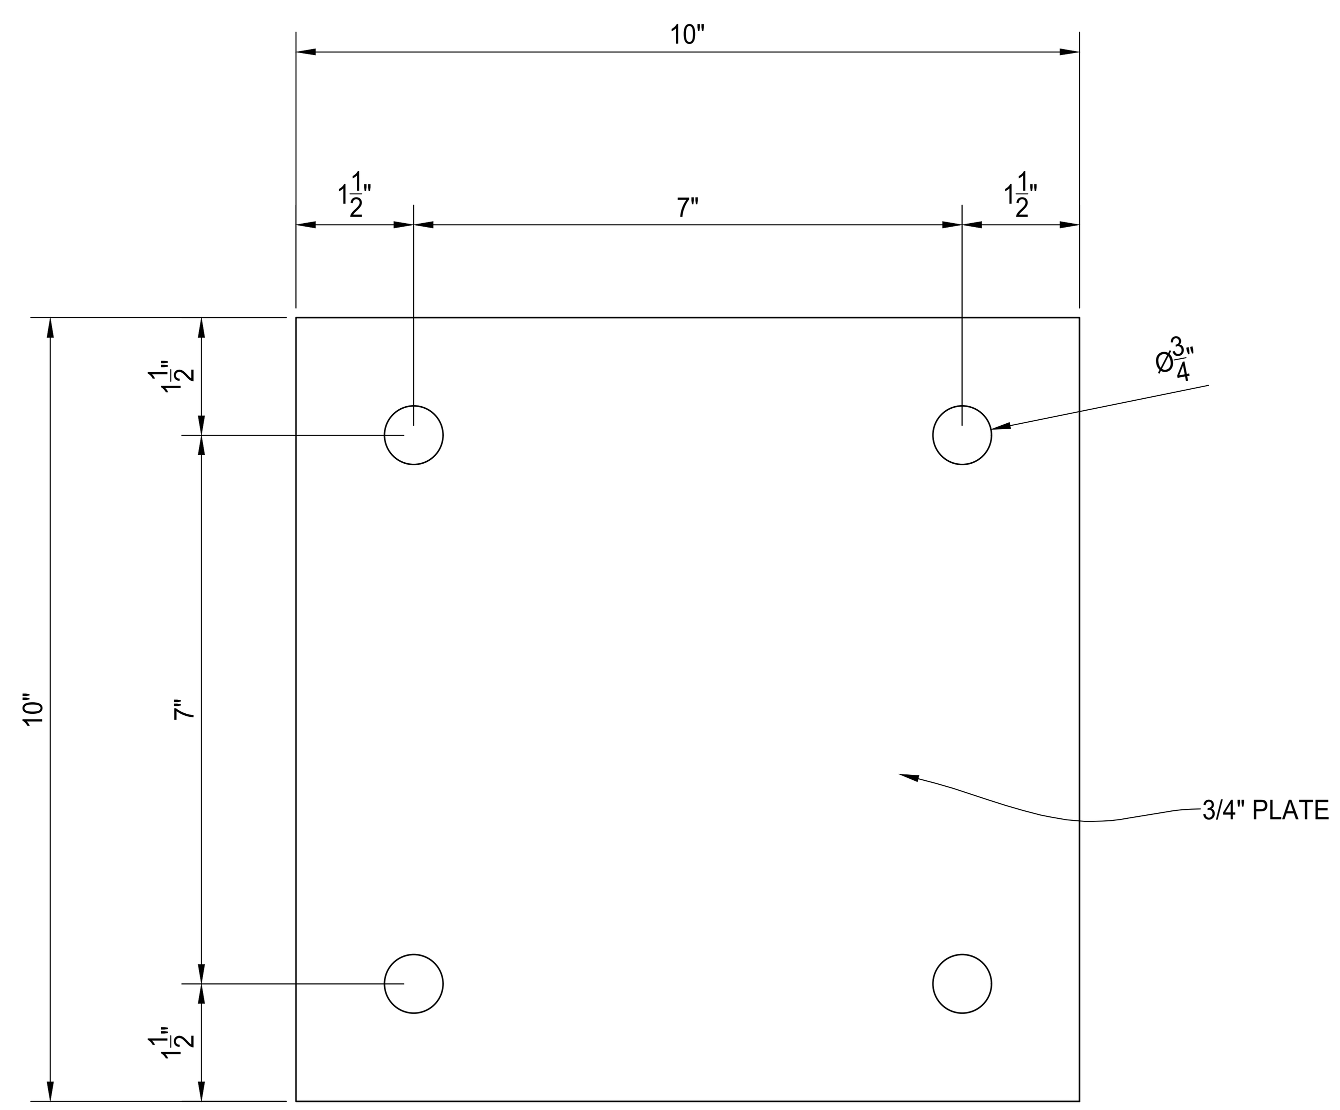

BASE PLATE DETAIL

STEEL

BILL OF MATERIALS

QTY	MK	DESCRIPTION	LENGTH	NOTES	FINISH
.	.		.	.	.

	START	STOP	ESTIMATED	ACTUAL	INITIALS
CUT			.		
ROLL			.		
WELD			.		
GRIND			.		
OTHER			.		
OTHER			.		
TOTAL			.		

REV	DESCRIPTION	DATE
.	.	.
.	.	.

PalmSHIELD

CUSTOM PERFORATED PANEL
WITH BACKLIGHTING
BASE PLATE DETAIL
FINISH TO BE DETERMINED

AMERICAN FENCE PROJECT #: .		CLIENT PROJECT #: .				
REFERENCE JOB #: .						
CHKD BY: AF .	SCALE: N.T.S.	DRAWN BY: PB	DATE: 02/07/2022	REV .	SHEET # 01	