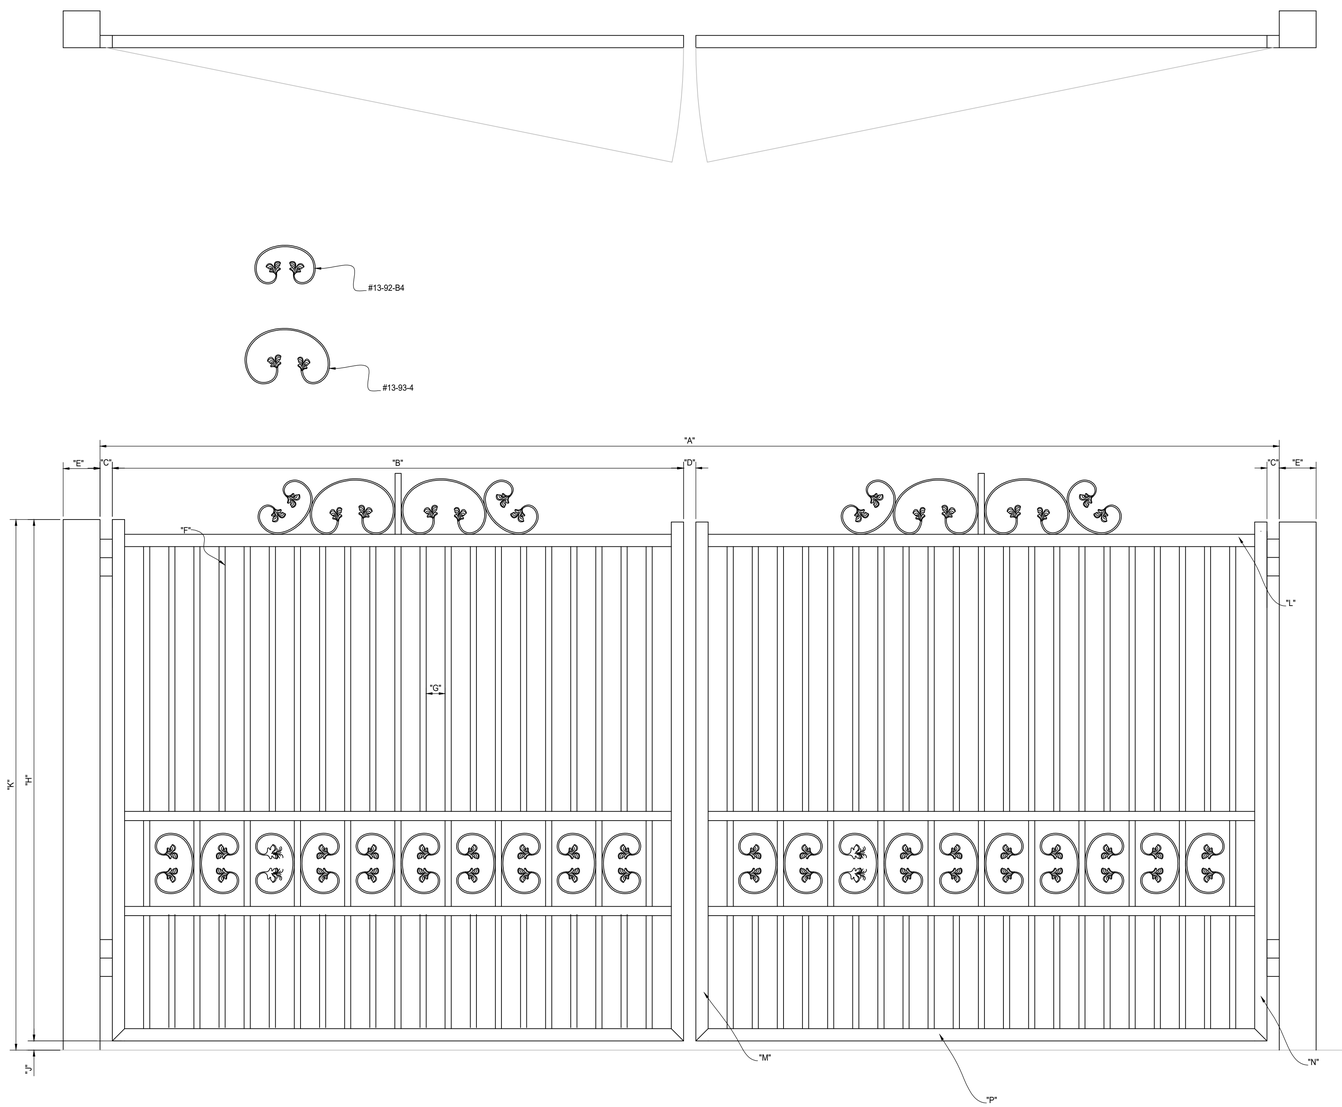


| | |
|---|---|
| "A" INSIDE TO INSIDE CLEAR OPENING | |
| "B" LEAF WIDTH | |
| "C" HINGE GAP | |
| HINGE STYLE? | |
| HINGE PROVIDED BY? | |
| "D" LATCH GAP | |
| LATCH STYLE? | |
| LATCH PROVIDED BY? | |
| "E" POST SIZE | |
| POST PROVIDED BY? | |
| PLATED OR EMBEDDED? | |
| PLATE SIZE / EMBED DEPTH? | |
| "F" PICKET SIZE | |
| "G" PICKET INSIDE TO INSIDE SPACING | |
| "H" GATE LEAF HEIGHT | |
| "J" CLEARANCE GAP | |
| "K" GRADE TO TOP HEIGHT | |
| "L" FRAME TOP MEMBER SIZE | |
| "M" FRAME LATCH SIDE MEMBER SIZE | |
| "N" FRAME HINGE SIDE MEMBER SIZE | |
| "P" FRAME BOTTOM MEMBER SIZE | |
| "Q" SCALLOP HEIGHT | |
| "R" FINIAL HEIGHT | |
| | |
| | |
| | |
| GATE SWINGS OUT AS SHOWN? | |
| COLOR/FINISH? | |
| MATERIAL? | |
| ADDITIONAL INFORMATION: | |

| REV | DESCRIPTION | DATE |
|---|---|---|
| | . | . |
| | . | . |
| | | |
| | | |
| | | |

PalmSHIELD

/
/
/

FINISH TO BE DETERMINED

| | | | | | | | |
|---|---|---|---|---|---|---|---|
| AMERICAN FENCE PROJECT # | AG 17 | | CLIENT PROJECT # | . | | | |
| REFERENCE JOB # | . | | RETURN BY DATE: | . | | | |
| CHKD BY: . | . | SCALE: N.T.S. | DRAWN BY: . | DATE: . | REV . | SHEET # | 01 |