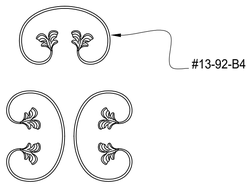

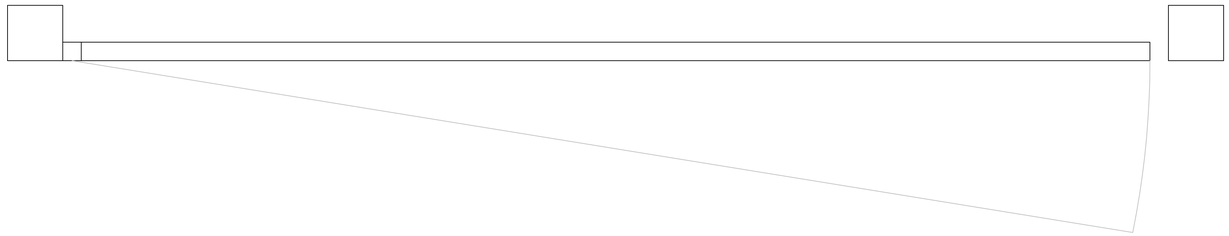

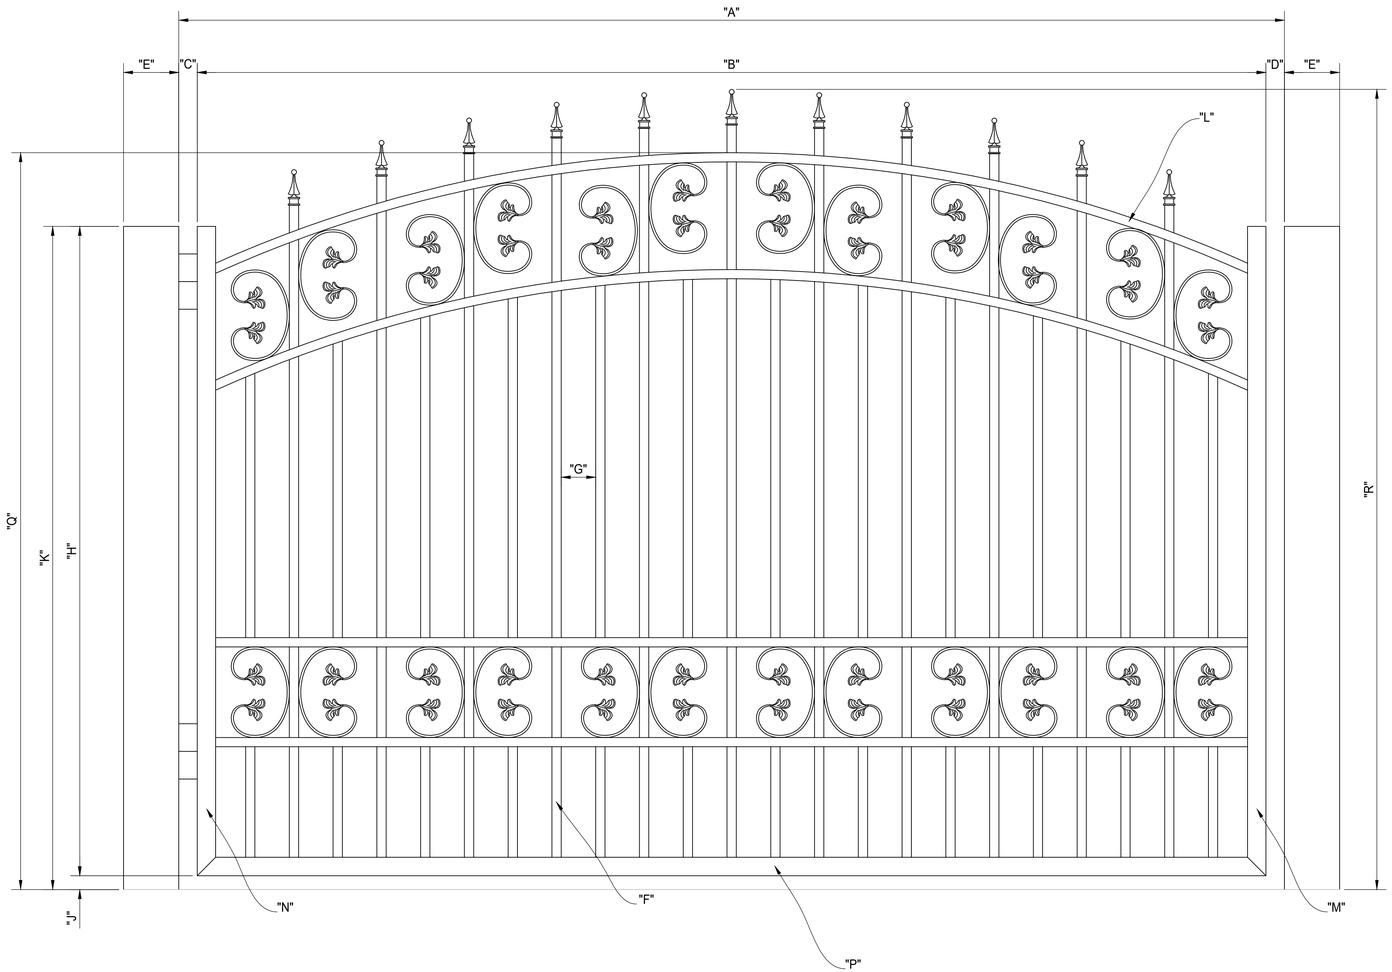

"A" INSIDE TO INSIDE CLEAR OPENING	
"B" LEAF WIDTH	
"C" HINGE GAP	
HINGE STYLE?	
HINGE PROVIDED BY?	
"D" LATCH GAP	
LATCH STYLE?	
LATCH PROVIDED BY?	
"E" POST SIZE	
POST PROVIDED BY?	
PLATED OR EMBEDDED?	
PLATE SIZE / EMBED DEPTH?	
"F" PICKET SIZE	
"G" PICKET INSIDE TO INSIDE SPACING	
"H" GATE LEAF HEIGHT	
"J" CLEARANCE GAP	
"K" GRADE TO TOP HEIGHT	
"L" FRAME TOP MEMBER SIZE	
"M" FRAME LATCH SIDE MEMBER SIZE	
"N" FRAME HINGE SIDE MEMBER SIZE	
"P" FRAME BOTTOM MEMBER SIZE	
"Q" SCALLOP HEIGHT	
"R" FINIAL HEIGHT	
GATE SWINGS OUT AS SHOWN?	
COLOR/FINISH?	
MATERIAL?	
ADDITIONAL INFORMATION:	

REV	DESCRIPTION	DATE
	.	.
	.	.

PalmSHIELD

SINGLE SWING GATE
OVER ARCH DBL BUTTERFLY RIBBON
WITH QUAD FLARE FINIALS
FINISH TO BE DETERMINED

PALMSHIELD PROJECT #: .		CLIENT PROJECT #: .	
REFERENCE JOB #: .		RETURN BY DATE: .	
CHKD BY: . .	SCALE: N.T.S.	DRAWN BY: . DATE: .	REV . SHEET # 01