

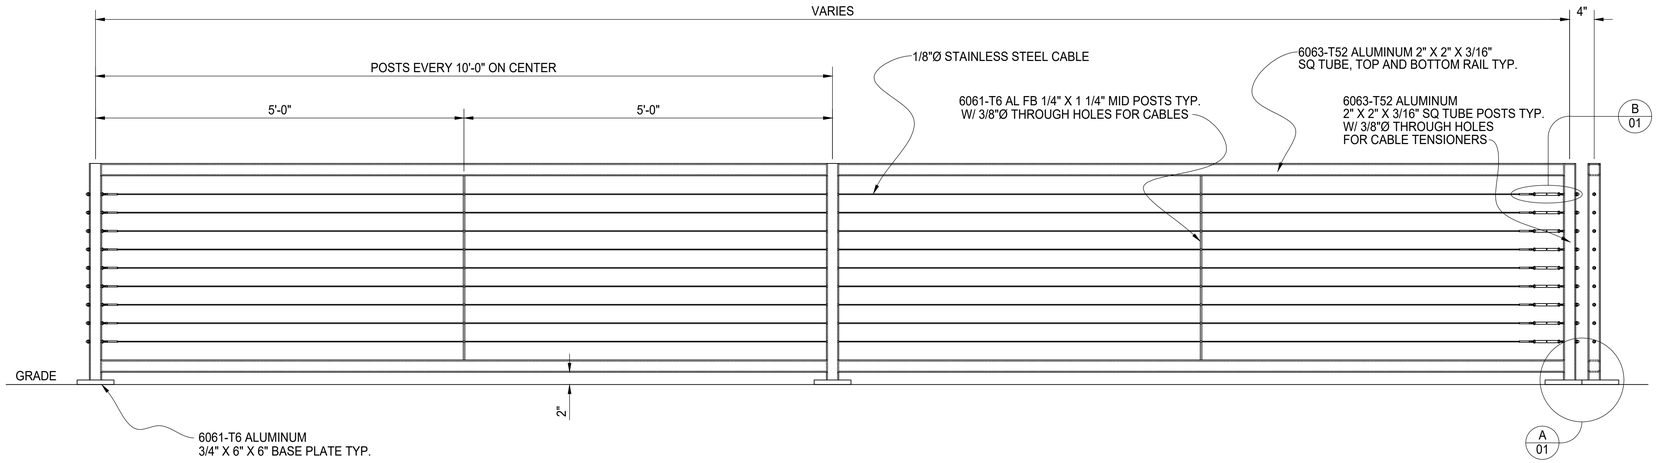



ELEVATION VIEW OF CABLE FENCING

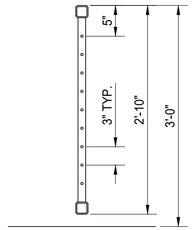


TYPICAL PANEL SECTION

CORNER POSTS

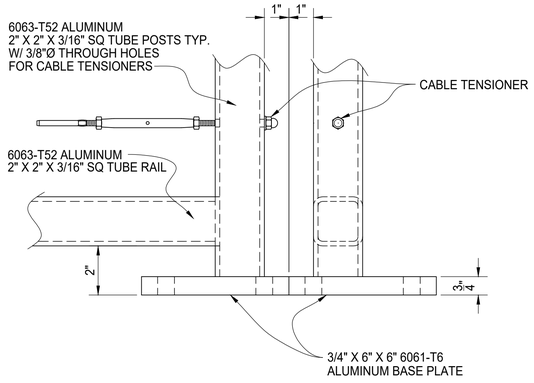

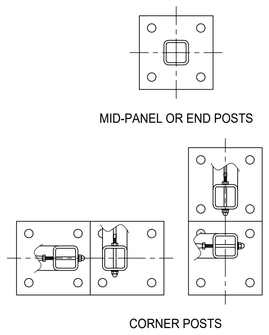

A CABLE PANEL BASE PLATE DETAIL

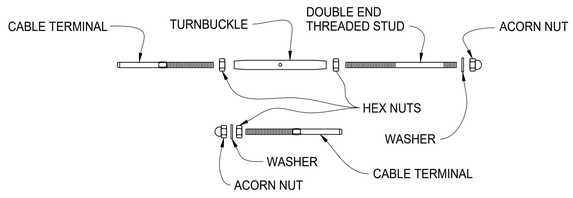


B CABLE TENSIONER DETAIL


PalmSHIELD

RUGA CABLE RAILING
36" TALL ELEVATION VIEW
WITH DETAILS

AMERICAN FENCE PROJECT #: .			CLIENT PROJECT #: .				
REFERENCE JOB #: .							
CHKD BY: .	.	SCALE: NTS	DRAWN BY: PB	DATE: 05/28/2020	REV .	SHEET #	01

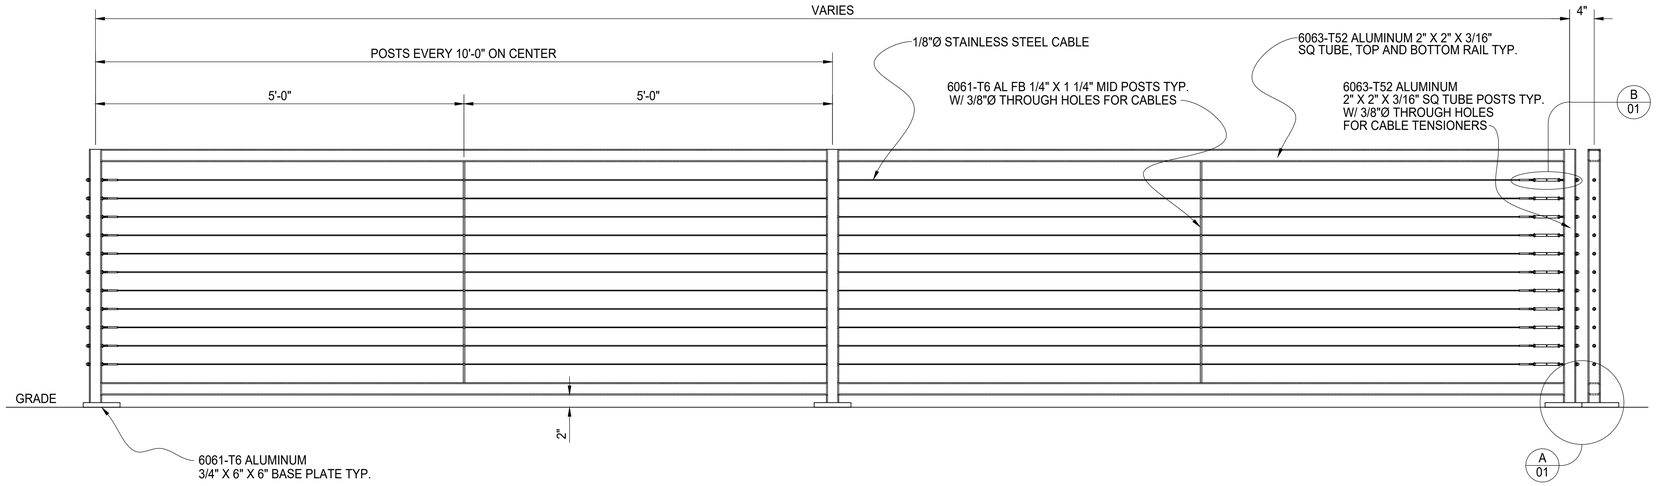



ELEVATION VIEW OF CABLE FENCING

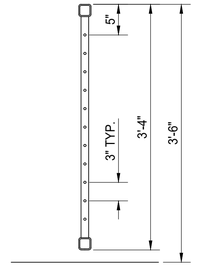


TYPICAL PANEL SECTION

CORNER POSTS

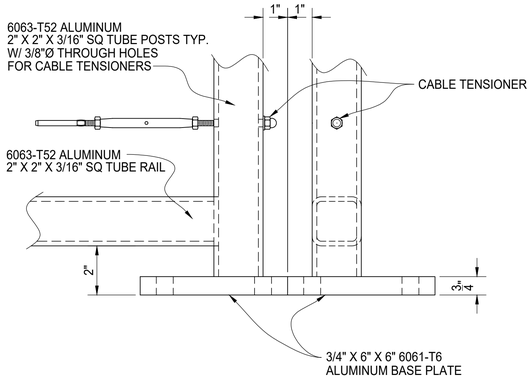

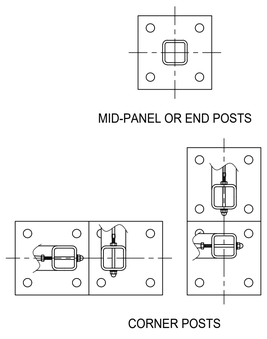

A CABLE PANEL BASE PLATE DETAIL

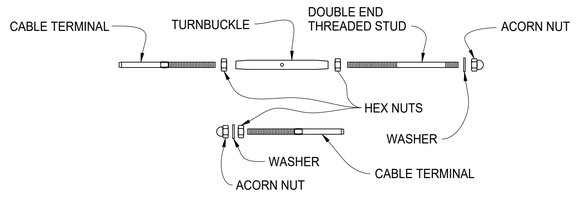

B CABLE TENSIONER DETAIL

PalmSHIELD

RUGA CABLE RAILING
42" TALL ELEVATION VIEW
WITH DETAILS

AMERICAN FENCE PROJECT #: .		CLIENT PROJECT #: .				
REFERENCE JOB #: .						
CHKD BY: . .	SCALE: NTS	DRAWN BY: PB	DATE: 05/28/2020	REV .	SHEET # 01	