

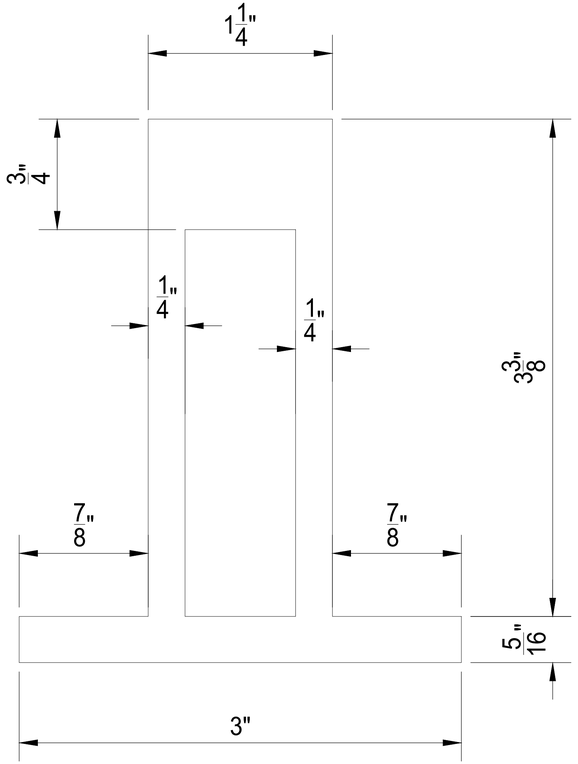



CUSTOM POST

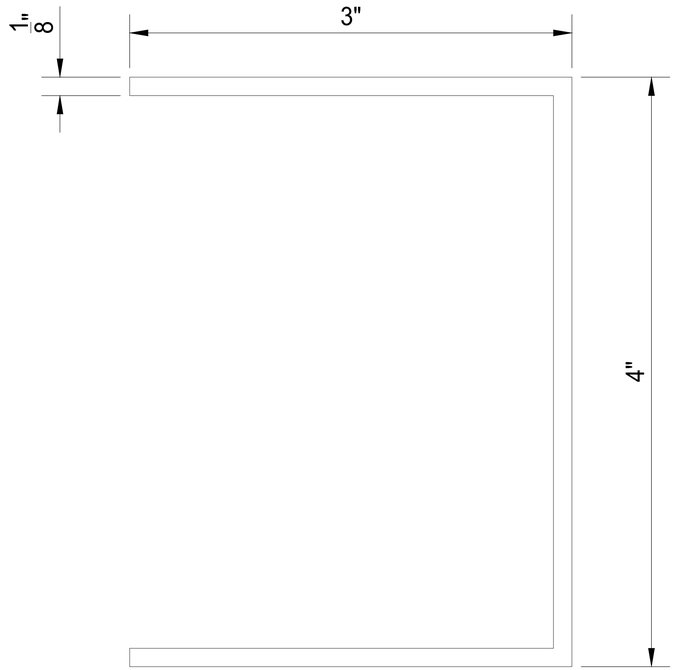

TOP & BOTTOM CHANNEL FRAME

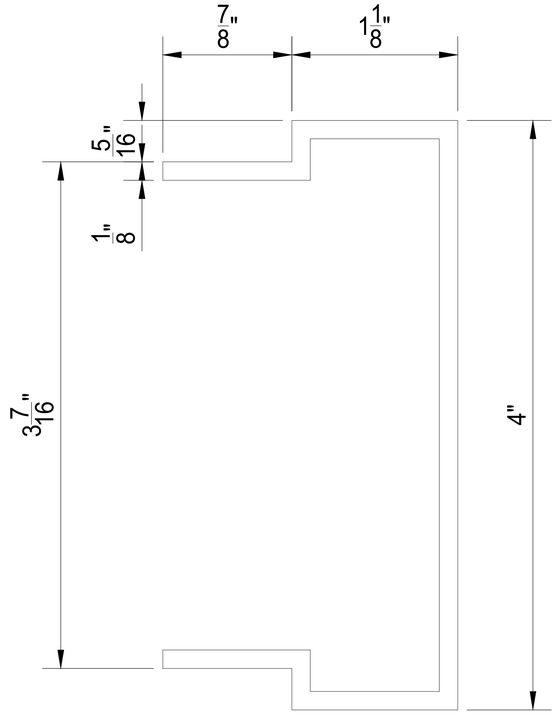

VERTICAL CHANNEL FRAME

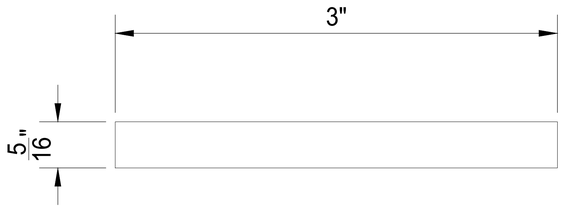


POST BACKING PLATE

REV	DESCRIPTION	DATE
.	.	.
.	.	.


PalmSHIELD

PALMSHIELD ELITE - PATENT PENDING
SOLID ACOUSTIC PANEL
COMPONENT PROFILES
FINISH TO BE DETERMINED


PALMSHIELD PROJECT #:	SAP24-0001		CLIENT PROJECT #:	.			
REFERENCE JOB #:	.						
CHKD BY: AF	.	SCALE: N.T.S.	DRAWN BY: PB	DATE: 08/26/2024	REV .	SHEET #	02

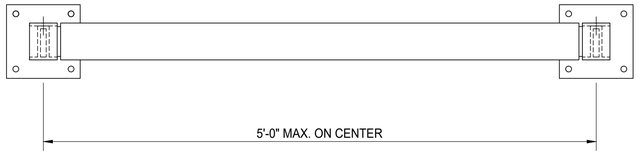

PLAN VIEW

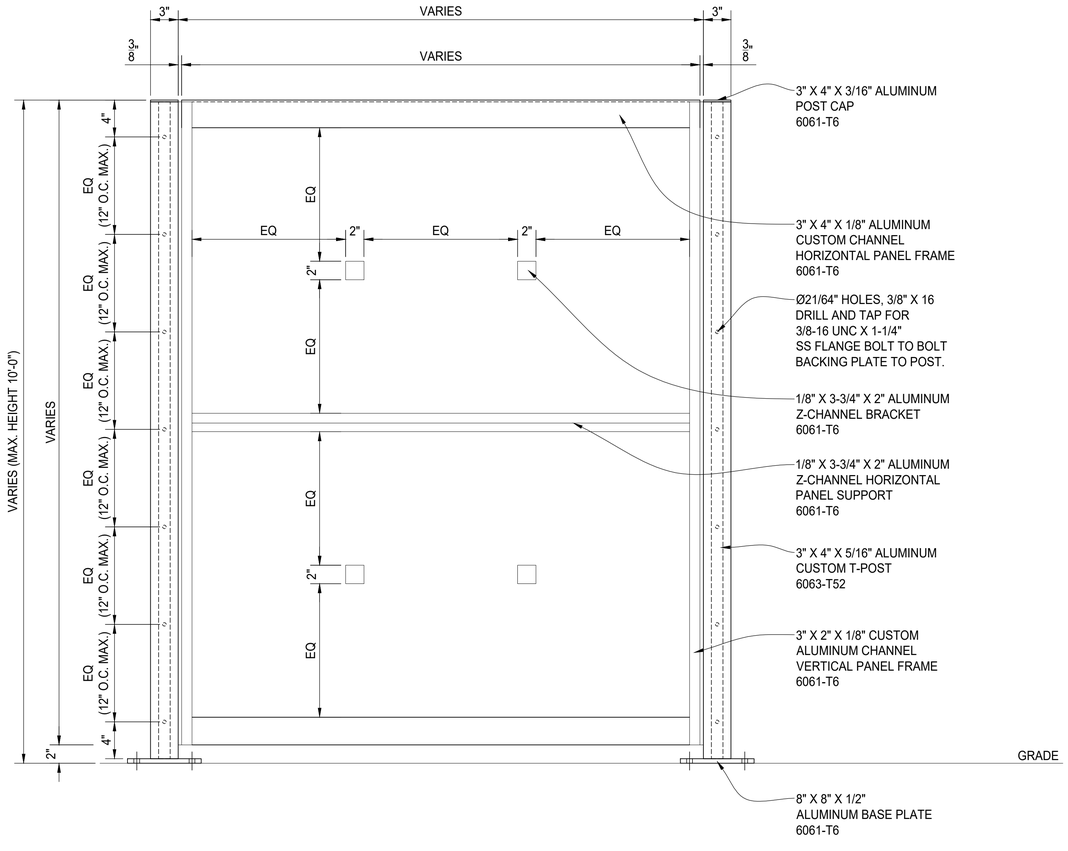

PANEL ELEVATION

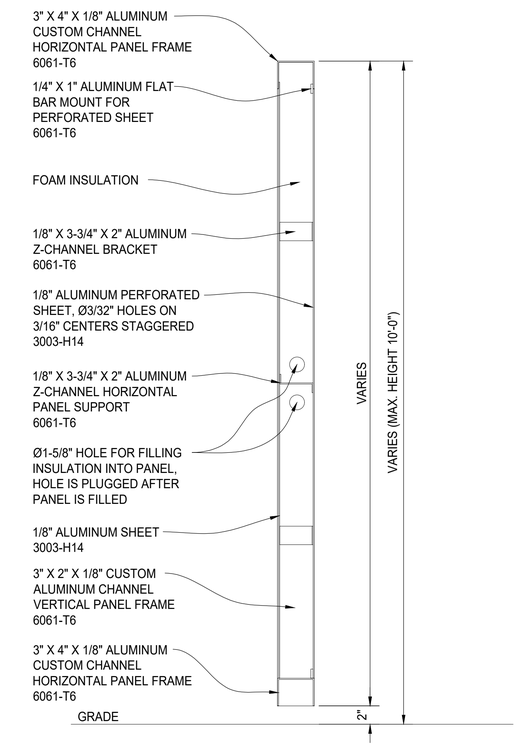

TYPICAL PANEL SECTION

REV	DESCRIPTION	DATE
.	.	.
.	.	.

PalmSHIELD

PALMSHIELD ELITE - PATENT PENDING
SOLID ACOUSTIC PANEL
PLAN, ELEVATION AND SECTION VIEWS
FINISH TO BE DETERMINED

PALMSHIELD PROJECT #:	SAP24-0001		CLIENT PROJECT #:	.			
REFERENCE JOB #:	.						
CHKD BY: AF	.	SCALE: N.T.S.	DRAWN BY: PB	DATE: 08/26/2024	REV .	SHEET # 01	