



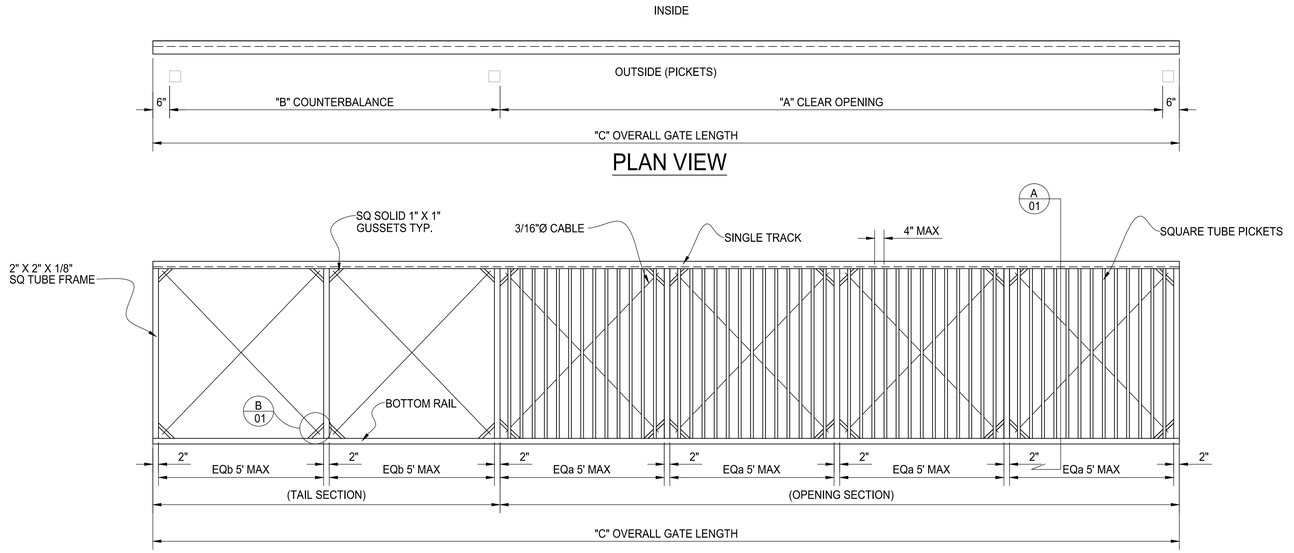


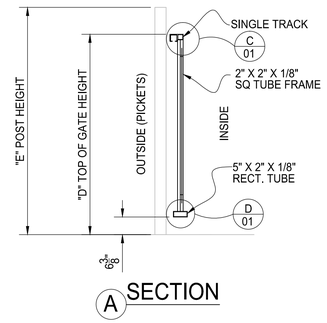


CRITICAL DIMENSIONS			
	DESCRIPTION	FORMULA	DIMENSION
"A"	CLEAR OPENING	A	
"B"	COUNTERBALANCE	A/2	
"C"	OVERALL GATE LENGTH	A + B + 12"	
"D"	TOP OF GATE HEIGHT	D	
"E"	POST HEIGHT	E	
PICKET SIZE			
ADJOINING FENCE HEIGHT			
BARB ARMS REQUIRED		YES	NO
GATE STORAGE IN OPEN POSITION (OUTSIDE LOOKING IN)		LEFT (SHOWN)	RIGHT

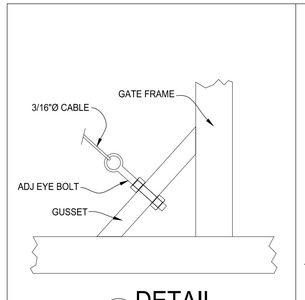

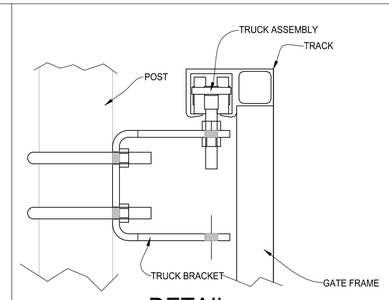

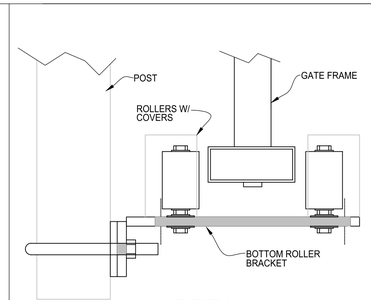

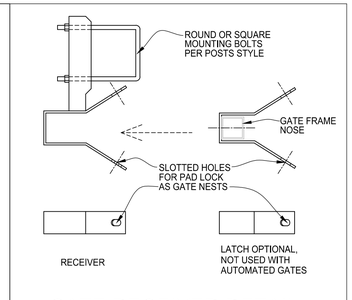

AMERICAN FENCE COMPANY

ORNAMENTAL FLAT TOP
(1) SINGLE TRACK ALUM. CANT. GATE

AMERICAN FENCE PROJECT #: .						CLIENT PROJECT #: .			
REFERENCE JOB #: .									
CHKD BY: TL	BB	SCALE: 1/2" = 1'-0"	DRAWN BY: AF	DATE: 03/09/2017	REV .	SHEET # 01			

SCALE TO 1 INCH