

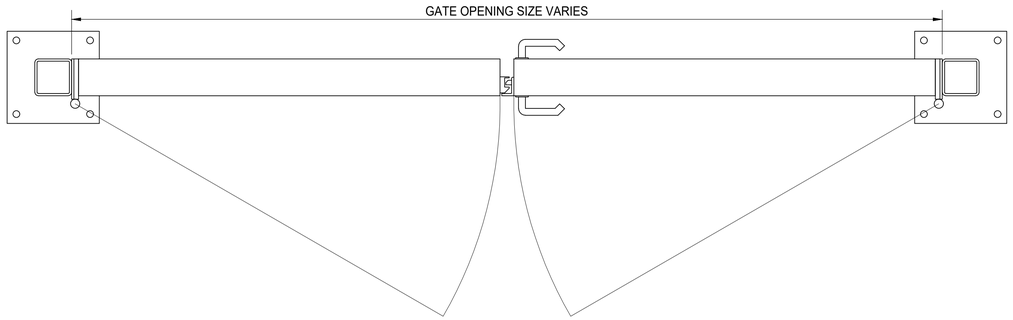


PLAN VIEW

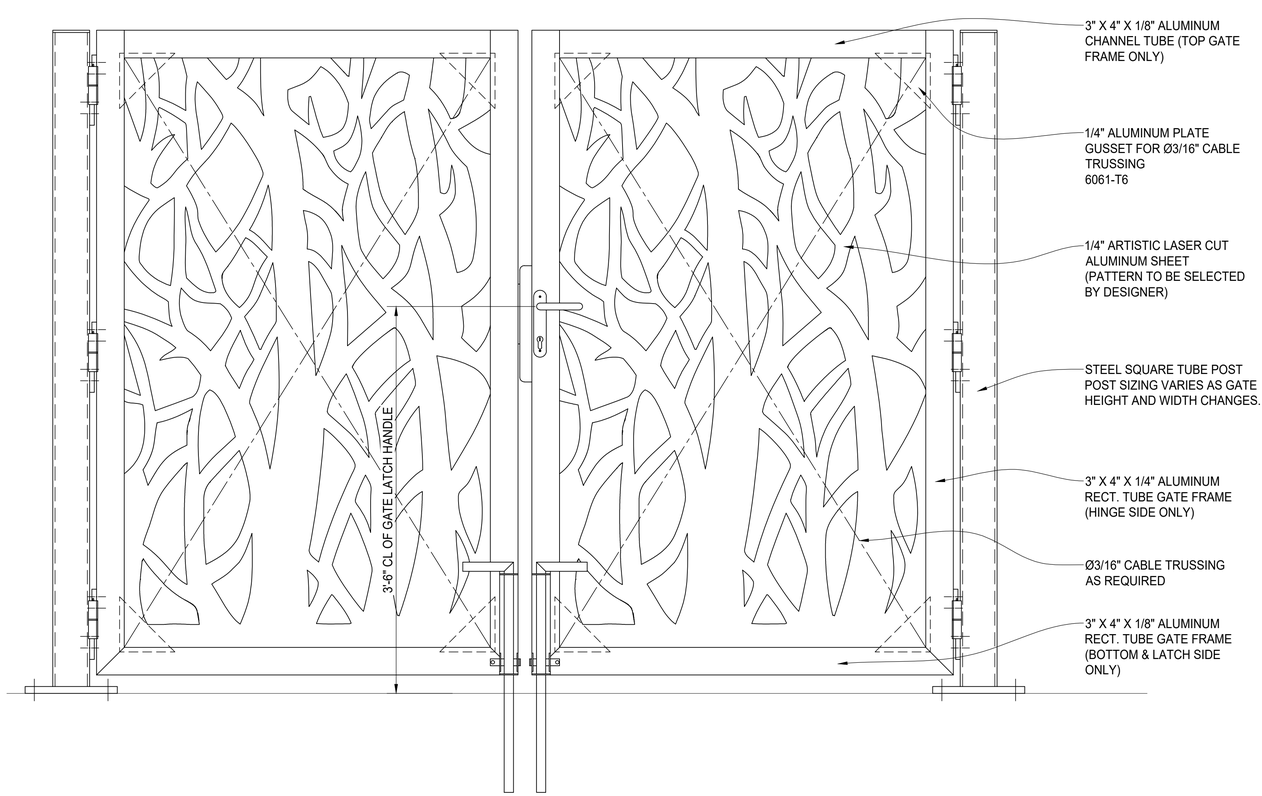

GATE ELEVATION VIEW

SEE SHEET 02 FOR HINGE, LATCH AND DROP ROD DETAILS

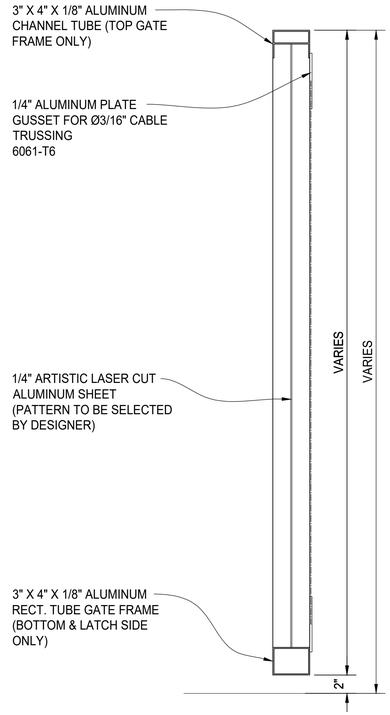


TYPICAL GATE SECTION

REV	DESCRIPTION	DATE
.	.	.
.	.	.


PalmSHIELD

PALMSHIELD ELITE - PATENT PENDING ARTISTIC LASER CUT D.D. GATE PLAN, ELEVATION AND SECTION VIEWS FINISH TO BE DETERMINED

PALMSHIELD PROJECT #:	PS24-0001			CLIENT PROJECT #:	.		
REFERENCE JOB #:	.						
CHKD BY:	AF	TL	SCALE: N.T.S.	DRAWN BY:	PB	DATE: 06/14/2024	REV .	SHEET # 01

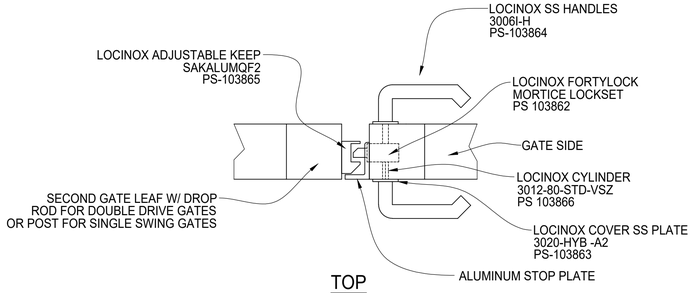


TOP

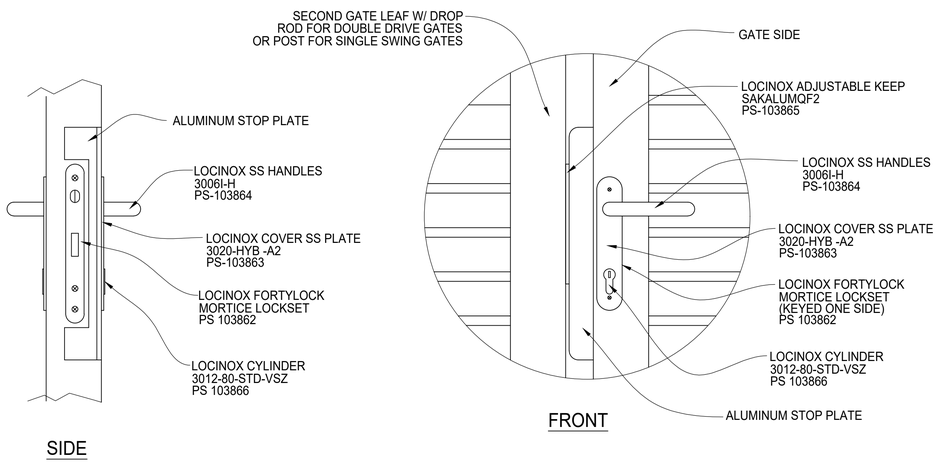


SIDE

FRONT


LATCH AND LOCK DETAIL

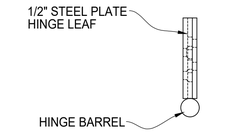

TOP

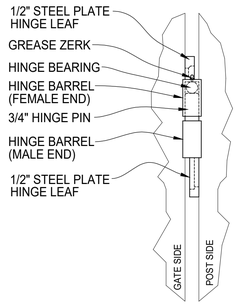


FRONT

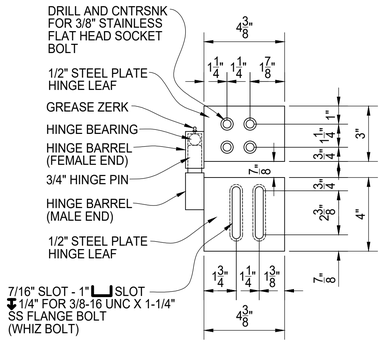


SIDE

GORILLA HINGE 3000 DETAIL

ZERK END IS FEMALE AND BOLTS TO GATE FRAME.
MALE END IS TO BE BOLTED TO GATE POST.
MALE END HINGE LEAF PLATE IS SLOTTED TO ALLOW FOR 3/4" ADJUSTMENT UP OR DOWN FOR PROPER ALIGNMENT.
A "STOP" CAN BE FIELD WELDED TO THE GATE POST ABOVE THE HINGE TO PREVENT LIFT OFF.
GORILLA HINGES ARE PRE-GREASED, BUT SHOULD BE GREASED AGAIN UPON INSTALLATION AND PERIODICALLY TO MAINTAIN PROPER FUNCTION.

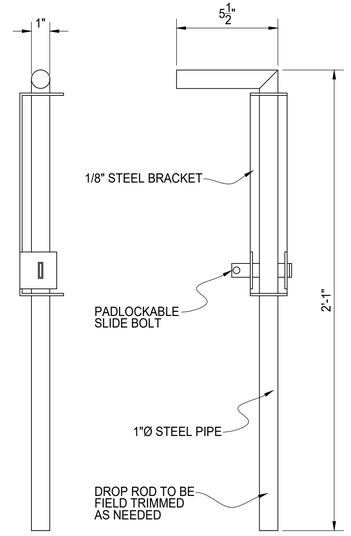


DROP ROD DETAIL

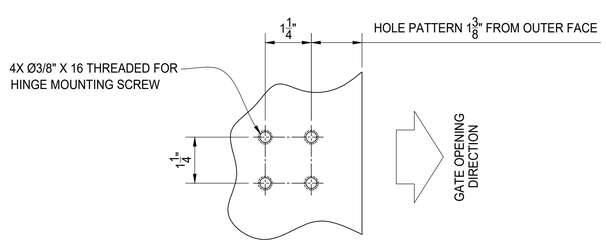

TYPICAL HINGE MOUNT HOLE PATTERN (POST)

POST OUTER FACE IS IN DIRECTION OF GATE SWING

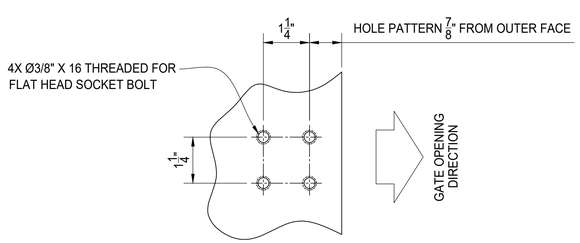

TYPICAL HINGE MOUNT HOLE PATTERN (GATE FRAME)


POST OUTER FACE IS IN DIRECTION OF GATE SWING

REV	DESCRIPTION	DATE
.	.	.
.	.	.


PalmSHIELD

PALMSHIELD ELITE ~ PATENT PENDING
ARTISTIC LASER CUT ALUMINUM SHEET GATE HARDWARE DETAILS
FINISH TO BE DETERMINED

PALMSHIELD PROJECT #	PS24-0001	CLIENT PROJECT #	.
REFERENCE JOB #	.	RETURN BY DATE	.
CHKD BY: .	.	SCALE: 3" = 1'-0"	DRAWN BY: PB
DATE: 06/14/2024	REV .	SHEET # 02	

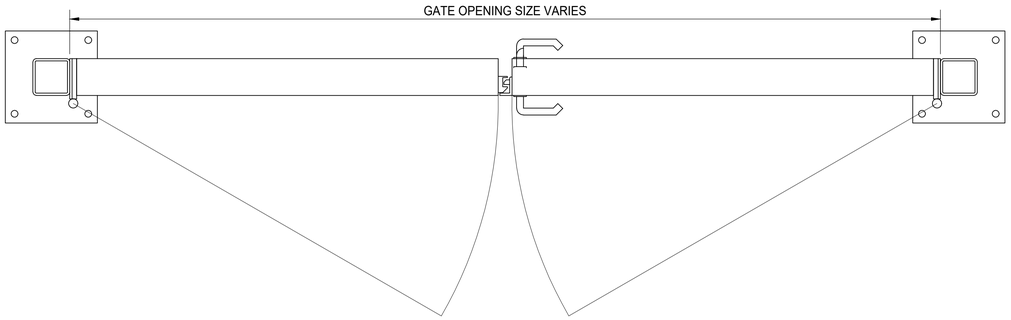


PLAN VIEW

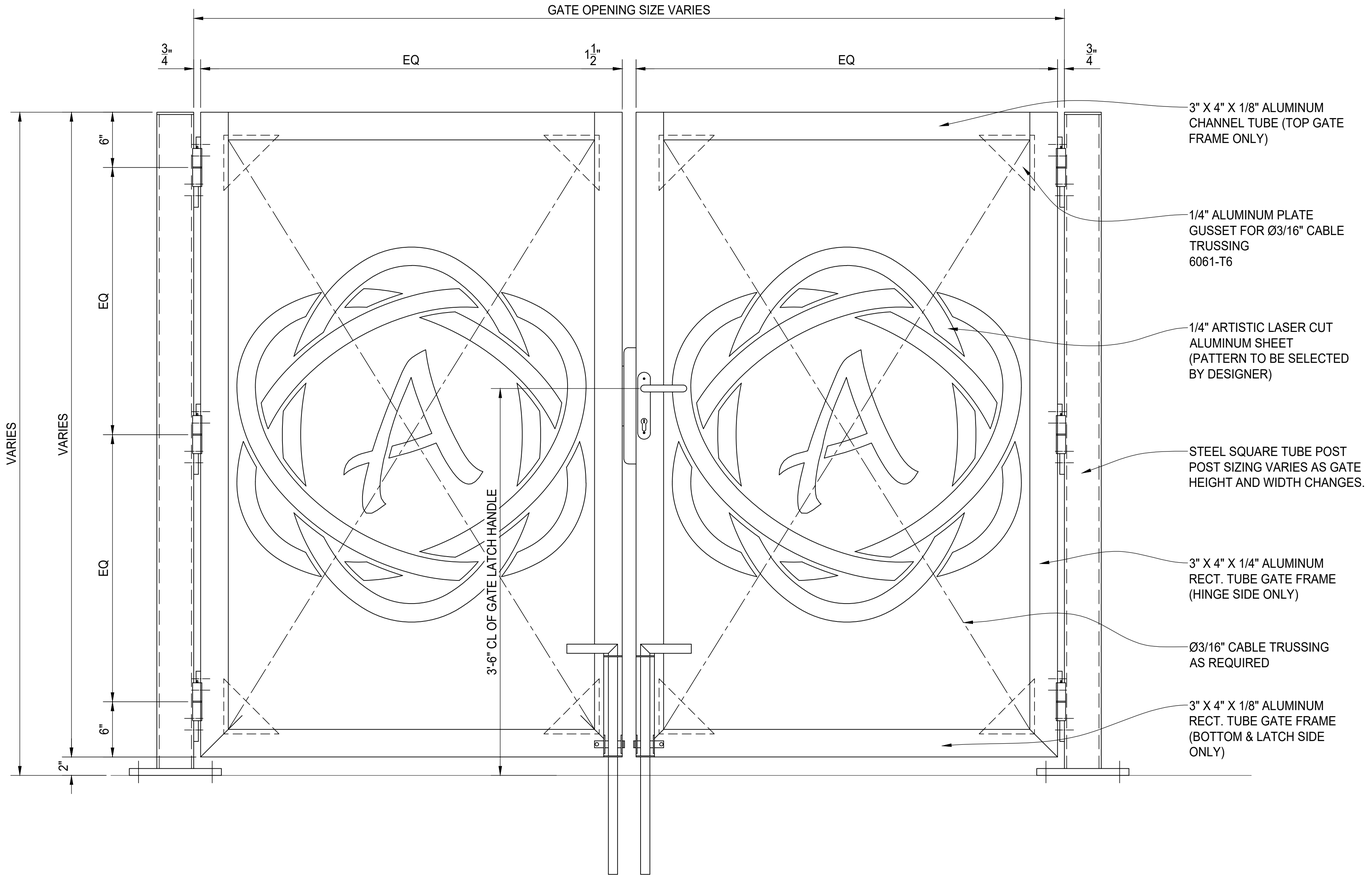

GATE ELEVATION VIEW

SEE SHEET 02 FOR HINGE, LATCH AND DROP ROD DETAILS

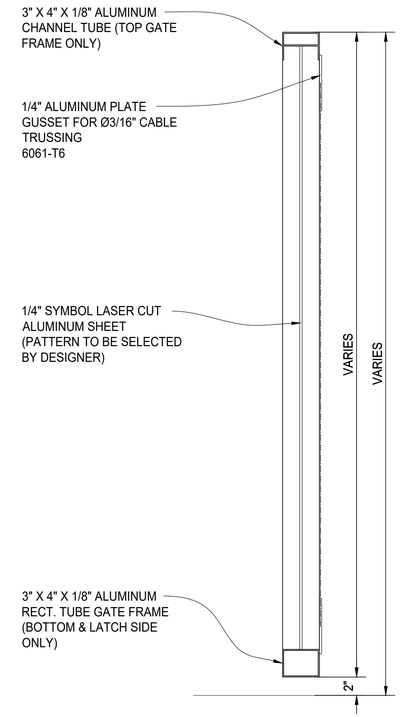


TYPICAL GATE SECTION

REV	DESCRIPTION	DATE
.	.	.
.	.	.


PalmSHIELD

PALMSHIELD ELITE - PATENT PENDING SYMBOL LASER CUT D.D. GATE PLAN, ELEVATION AND SECTION VIEWS FINISH TO BE DETERMINED

PALMSHIELD PROJECT #:	PS24-0001			CLIENT: PROJECT #:	.				
REFERENCE JOB #:	.								
CHKD BY:	AF	TL	SCALE: 1-1/2"=1'-0"	DRAWN BY:	PB	DATE: 06/14/2024	REV: .	SHEET #	01

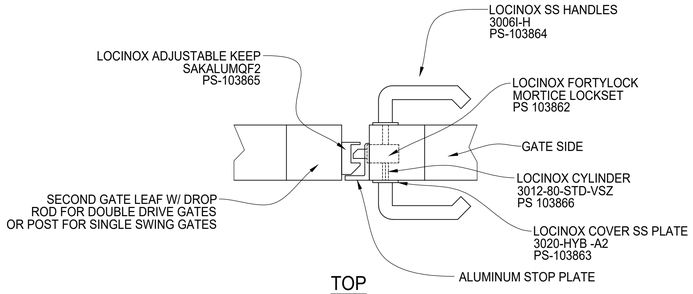


TOP

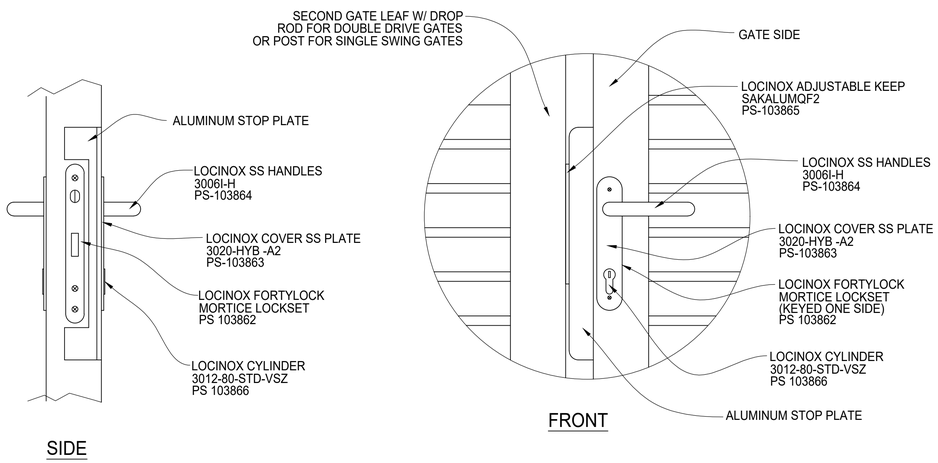


SIDE

FRONT


LATCH AND LOCK DETAIL

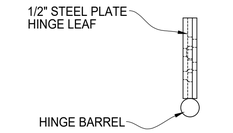

TOP

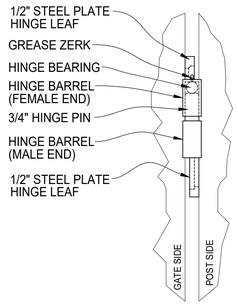


FRONT

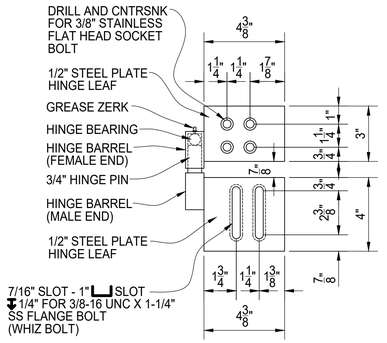


SIDE

GORILLA HINGE 3000 DETAIL

ZERK END IS FEMALE AND BOLTS TO GATE FRAME.
MALE END IS TO BE BOLTED TO GATE POST.
MALE END HINGE LEAF PLATE IS SLOTTED TO ALLOW FOR 3/4" ADJUSTMENT UP OR DOWN FOR PROPER ALIGNMENT.
A "STOP" CAN BE FIELD WELDED TO THE GATE POST ABOVE THE HINGE TO PREVENT LIFT OFF.
GORILLA HINGES ARE PRE-GREASED, BUT SHOULD BE GREASED AGAIN UPON INSTALLATION AND PERIODICALLY TO MAINTAIN PROPER FUNCTION.

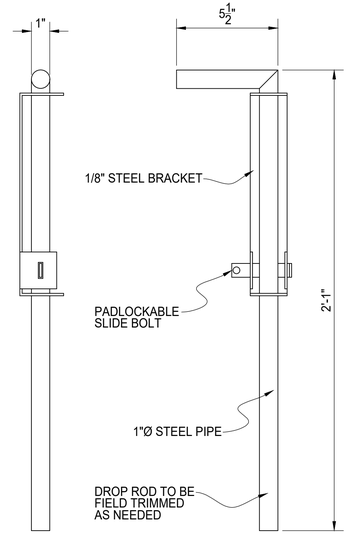


DROP ROD DETAIL

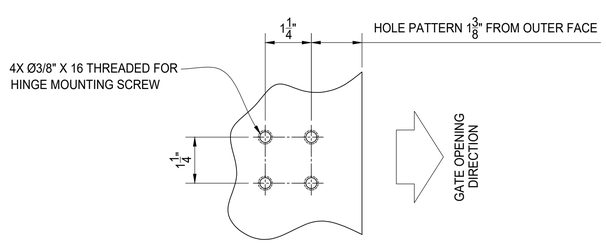

TYPICAL HINGE MOUNT HOLE PATTERN (POST)

POST OUTER FACE IS IN DIRECTION OF GATE SWING

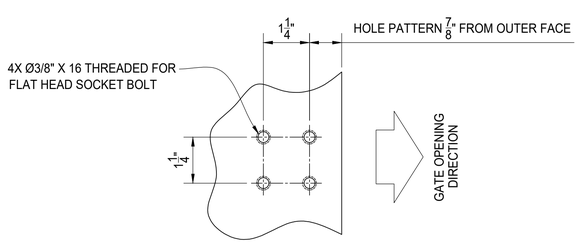

TYPICAL HINGE MOUNT HOLE PATTERN (GATE FRAME)


POST OUTER FACE IS IN DIRECTION OF GATE SWING

REV	DESCRIPTION	DATE
.	.	.
.	.	.


PalmSHIELD

PALMSHIELD ELITE ~ PATENT PENDING
SYMBOL LASER CUT ALUMINUM SHEET
GATE HARDWARE DETAILS
FINISH TO BE DETERMINED

PALMSHIELD PROJECT #	PS24-0001	CLIENT PROJECT #	.
REFERENCE JOB #	.	RETURN BY DATE	.
CHKD BY:	. .	SCALE: 3" = 1'-0"	DRAWN BY: PB DATE: 06/14/2024 REV . SHEET # 02

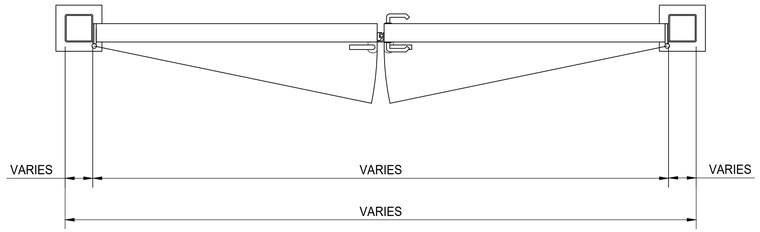


PLAN VIEW

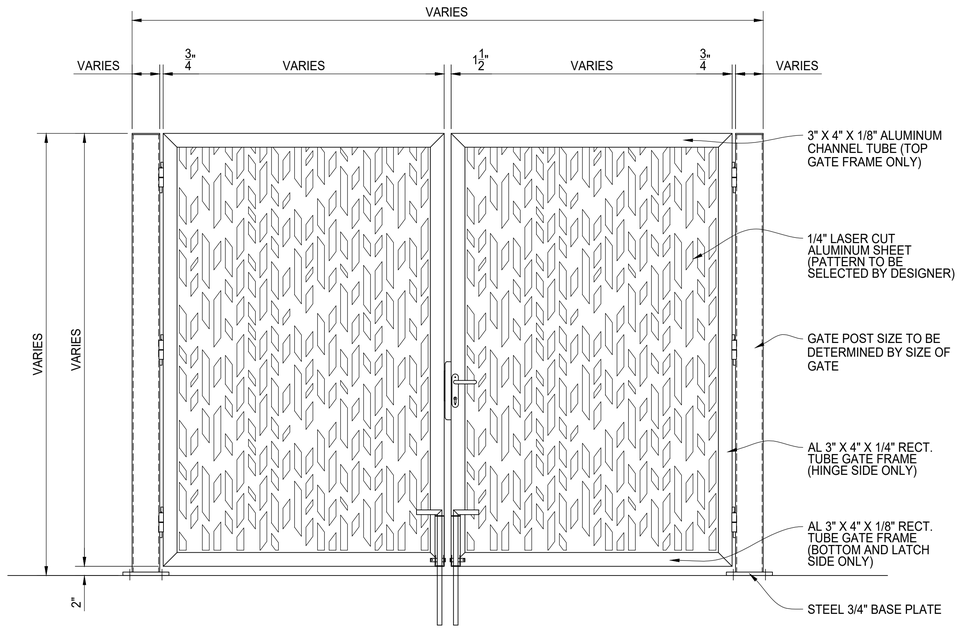

GATE ELEVATION VIEW

SEE SHEET 02 FOR HINGE, LATCH AND DROP ROD DETAILS

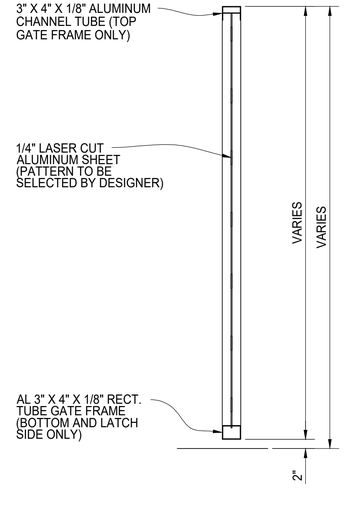


TYPICAL GATE SECTION


PalmSHIELD

PALMSHIELD ELITE ~ PATENT PENDING
MODERN LASER CUT
DOUBLE DRIVE GATE
GATE ELEVATION

PALMSHIELD PROJECT #: PS24-0001			CLIENT PROJECT #: .				
REFERENCE JOB #: .							
CHKD BY: .	.	SCALE: 3/4" = 1'-0"	DRAWN BY: PB	DATE: 06/14/2024	REV .	SHEET # 01	

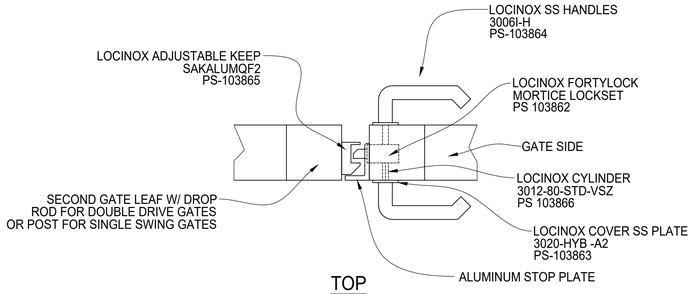


TOP

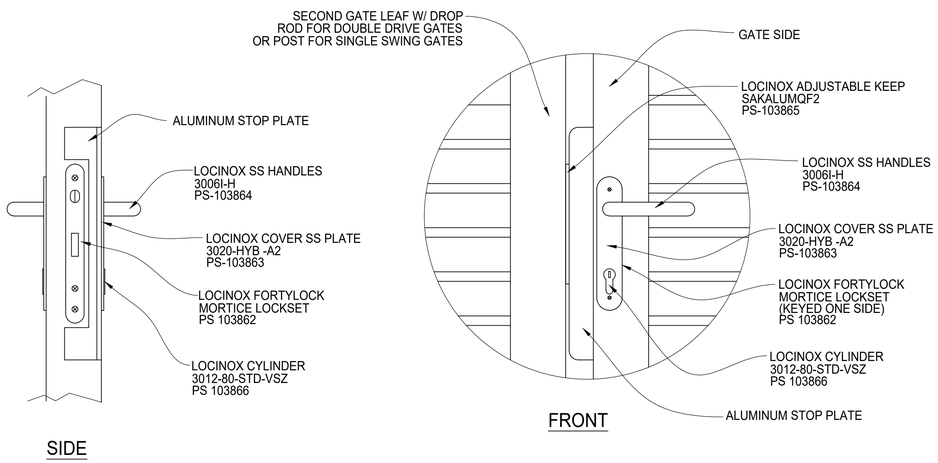


SIDE FRONT


LATCH AND LOCK DETAIL

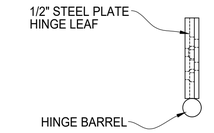

TOP

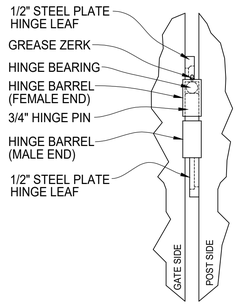


FRONT

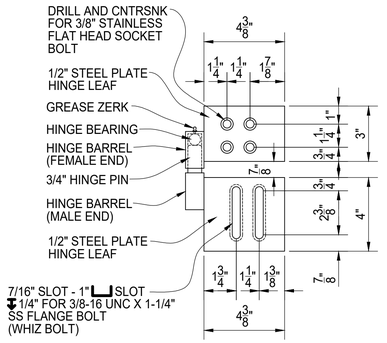


SIDE

GORILLA HINGE 3000 DETAIL

ZERK END IS FEMALE AND BOLTS TO GATE FRAME.
MALE END IS TO BE BOLTED TO GATE POST.
MALE END HINGE LEAF PLATE IS SLOTTED TO ALLOW FOR 3/4" ADJUSTMENT UP OR DOWN FOR PROPER ALIGNMENT.
A "STOP" CAN BE FIELD WELDED TO THE GATE POST ABOVE THE HINGE TO PREVENT LIFT OFF.
GORILLA HINGES ARE PRE-GREASED, BUT SHOULD BE GREASED AGAIN UPON INSTALLATION AND PERIODICALLY TO MAINTAIN PROPER FUNCTION.

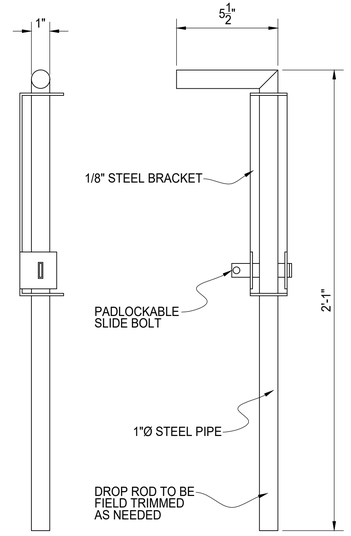


DROP ROD DETAIL

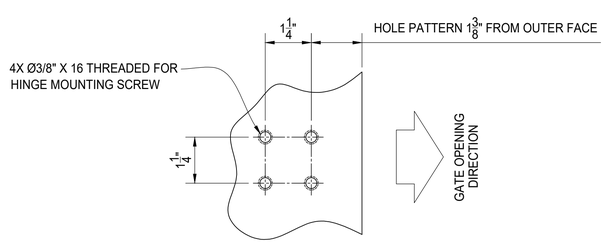

TYPICAL HINGE MOUNT HOLE PATTERN (POST)

POST OUTER FACE IS IN DIRECTION OF GATE SWING

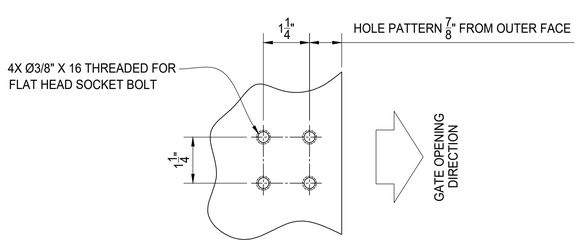

TYPICAL HINGE MOUNT HOLE PATTERN (GATE FRAME)

POST OUTER FACE IS IN DIRECTION OF GATE SWING

REV	DESCRIPTION	DATE
.	.	.
.	.	.

PalmSHIELD

PALMSHIELD ELITE ~ PATENT PENDING
MODERN LASER CUT
DOUBLE DRIVE GATE
GATE HARDWARE DETAILS

PALMSHIELD PROJECT #	PS24-0001	CLIENT PROJECT #	.
REFERENCE JOB #	.	RETURN BY DATE	.
CHKD BY	. .	SCALE: 3" = 1'-0"	DRAWN BY PB / DATE: 06/14/2024 / REV . / SHEET # 02