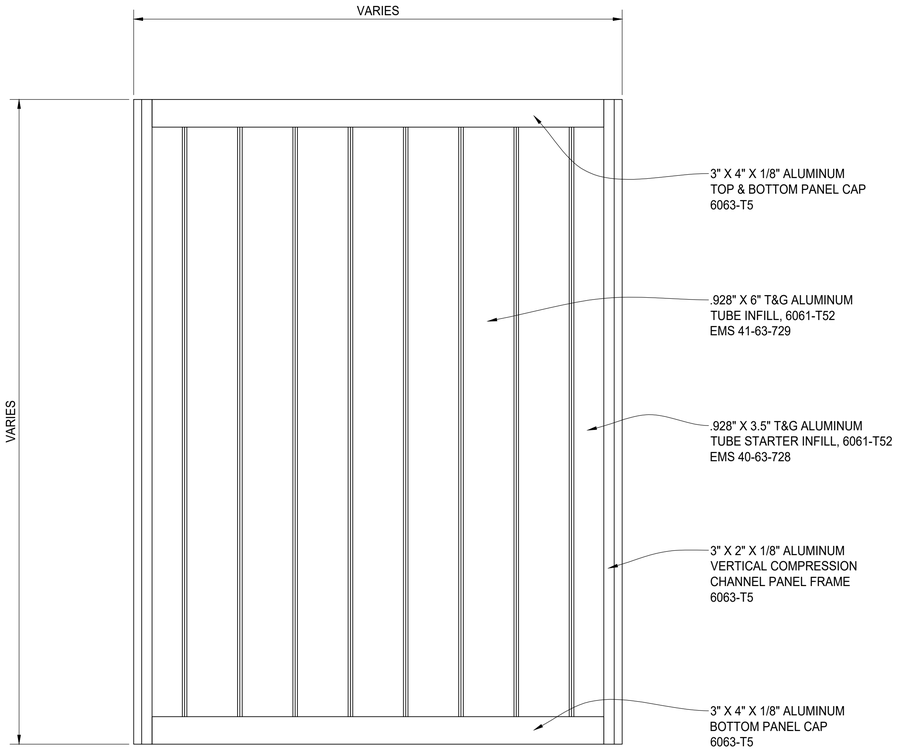
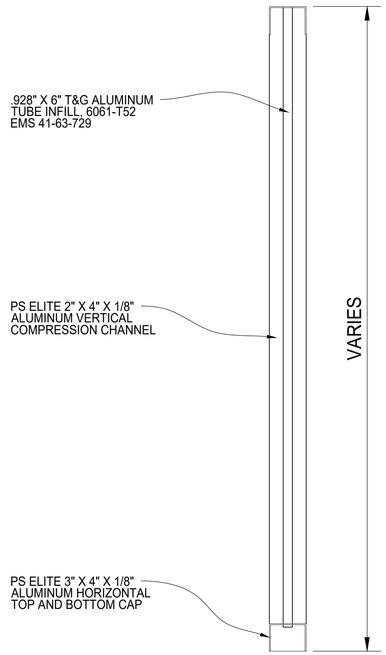



## PLAN VIEW SECTION




## PANEL ELEVATION



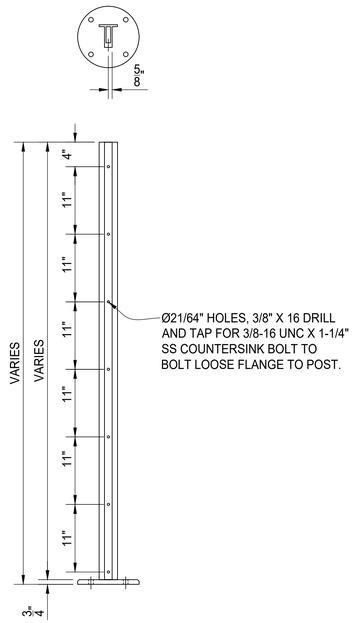

## TYPICAL PANEL SECTION

| REV | DESCRIPTION | DATE |
|---|---|---|
| . | . | . |
| . | . | . |
| | | |
| | | |
| | | |


PalmSHIELD

# PALMSHIELD ELITE - PATENT PENDING
# PlaySAFE SOLID VERT. ALUMINUM PLANK
# PLAN, ELEVATION AND SECTION VIEWS
# FINISH TO BE DETERMINED


| | | | | | | | |
|---|---|---|---|---|---|---|---|
| PALMSHIELD PROJECT #: | PS25-0009 | | | CLIENT PROJECT #: | . | | |
| REFERENCE JOB #: | . | | | | | | |
| CHKD BY: | AF TL | SCALE: | N.T.S. | DRAWN BY: | PB | DATE: 11/26/2025 | REV . SHEET # 01 |





3" TUBULAR T-POST DETAIL

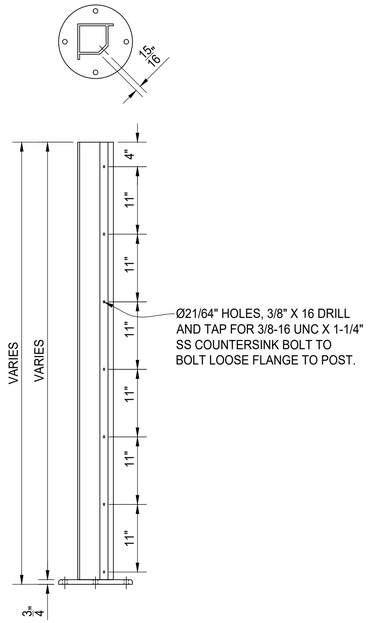



CORNER POST DETAIL

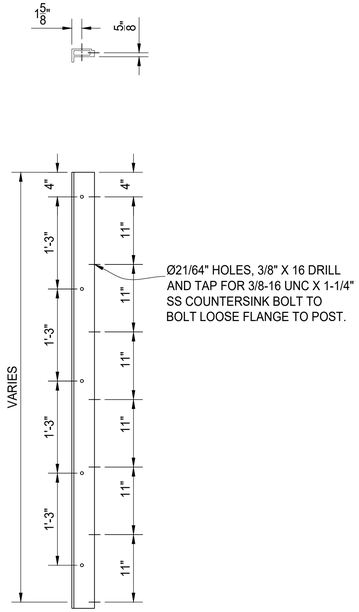



POST SLEEVE DETAIL

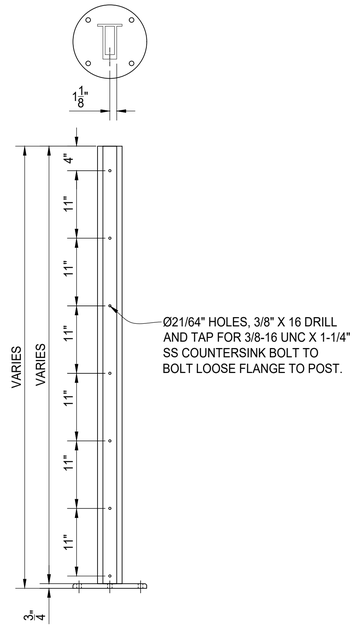



4" TUBULAR T-POST DETAIL

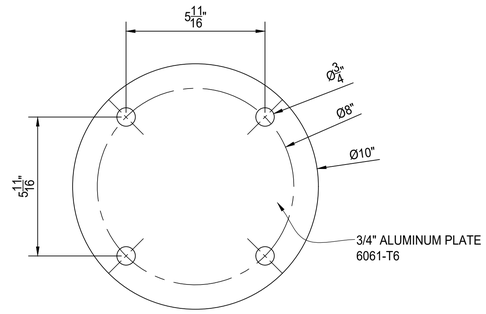



3" T-POST BASE PLATE DETAIL

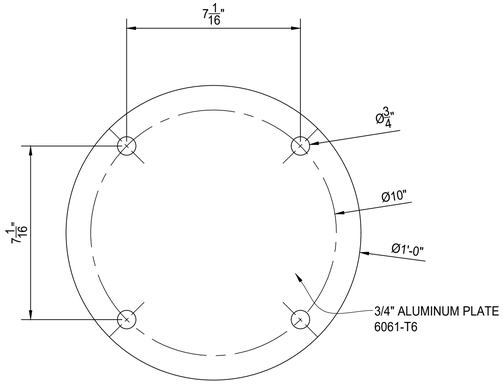

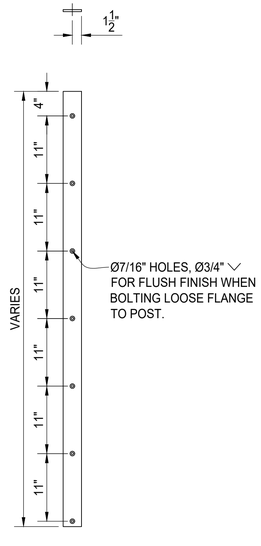

4" T-POST & CORNER POST
BASE PLATE DETAIL





3" T-POST LOOSE FLANGE DETAIL

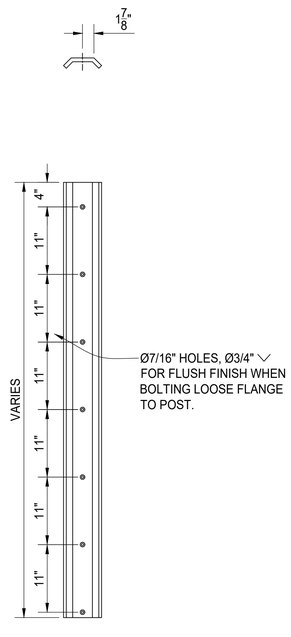


CORNER POST LOOSE FLANGE DETAIL

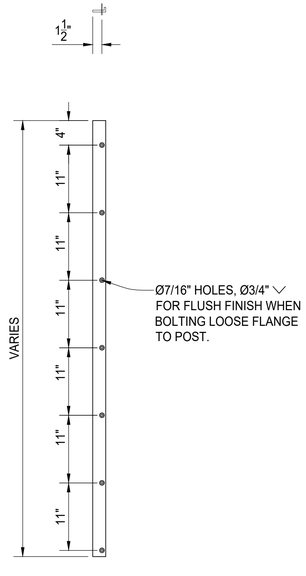


POST SLEEVE LOOSE FLANGE DETAIL

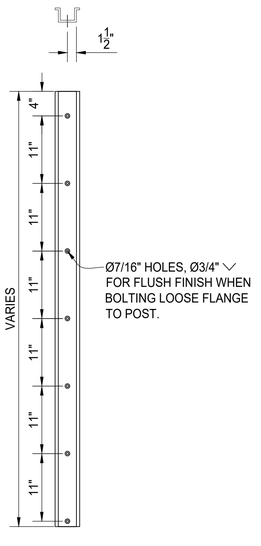


4" T-POST LOOSE FLANGE DETAIL

| REV | DESCRIPTION | DATE |
|---|---|---|
| . | . | . |
| . | . | . |

PalmSHIELD

# PALMSHIELD ELITE PLAYSAFE
# POST DETAILS
# ELEVATION VIEWS

.

| | | | | | | | |
|---|---|---|---|---|---|---|---|
| PALMSHIELD PROJECT #: | PS24-0001 | | CLIENT PROJECT #: | . | | | |
| REFERENCE JOB #: | . | | | | | | |
| CHKD BY: | AF | . | SCALE: N.T.S. | DRAWN BY: PB | DATE: 06/14/2024 | REV . | SHEET # 02 |