



PLAN VIEW SECTION

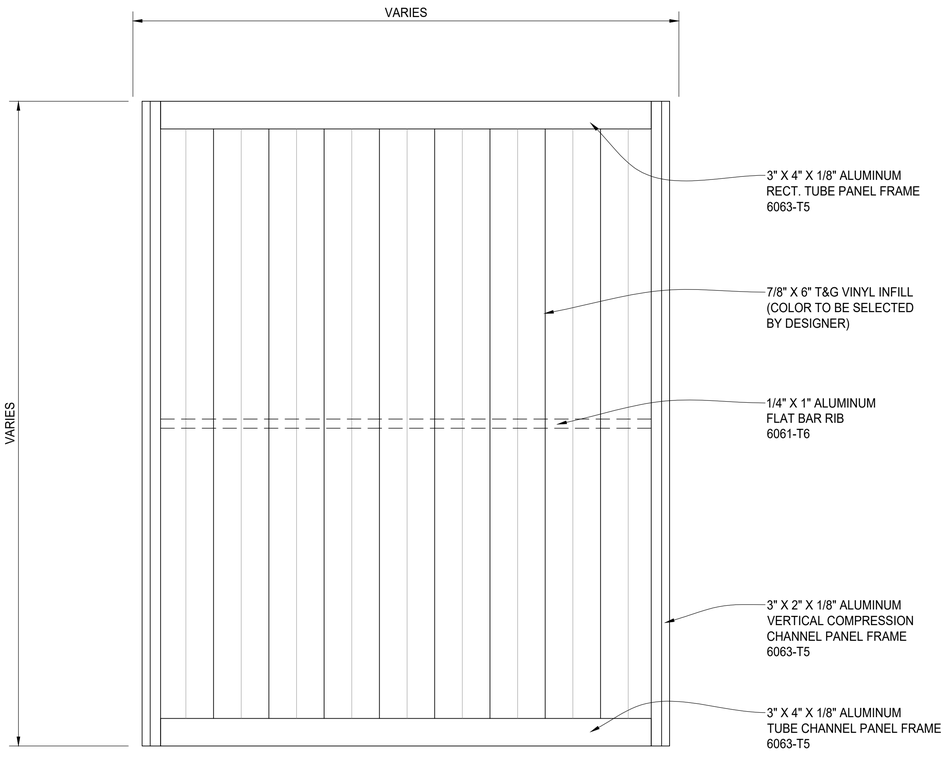

PANEL ELEVATION

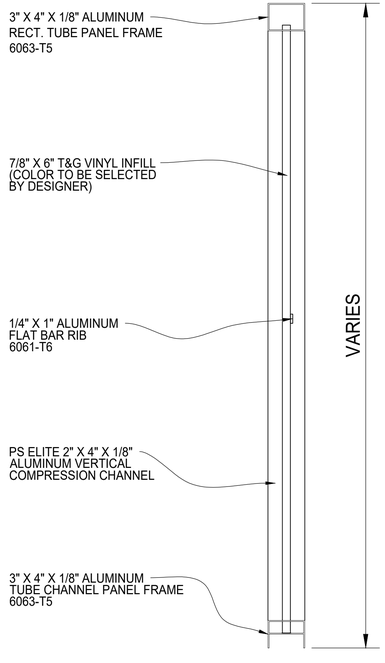


TYPICAL PANEL SECTION

REV	DESCRIPTION	DATE
.	.	.
.	.	.
.	.	.


PalmSHIELD

PALMSHIELD ELITE - PATENT PENDING
PlaySAFE SOLID VERTICAL VINYL PLANK
PLAN, ELEVATION AND SECTION VIEWS
FINISH TO BE DETERMINED


PALMSHIELD PROJECT #:	PS25-0009		CLIENT PROJECT #:	.					
REFERENCE JOB #:	.								
CHKD BY:	AF	TL	SCALE:	N.T.S.	DRAWN BY:	PB	DATE:	11/26/2025	REV .	SHEET #	01

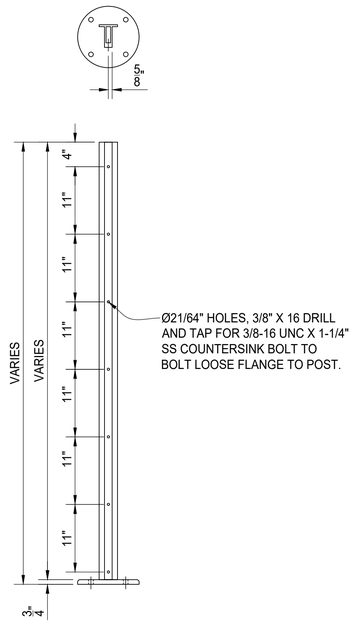


3" TUBULAR T-POST DETAIL

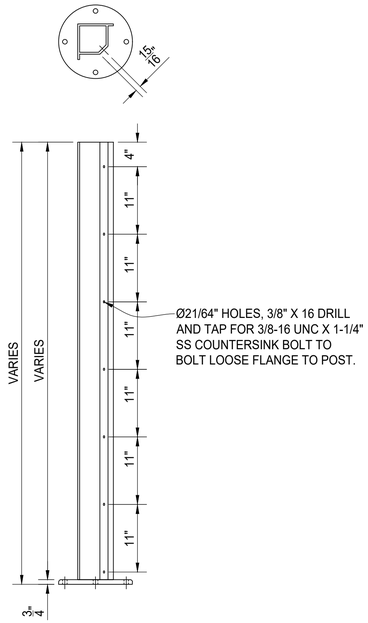


CORNER POST DETAIL

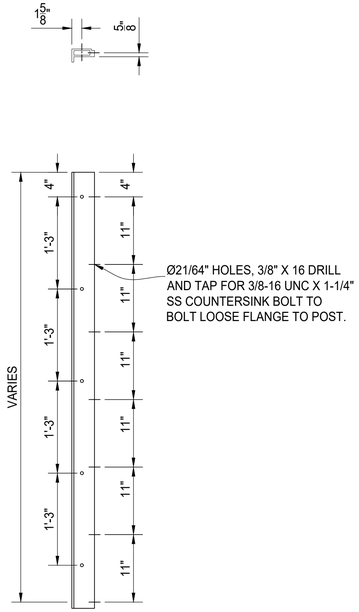


POST SLEEVE DETAIL

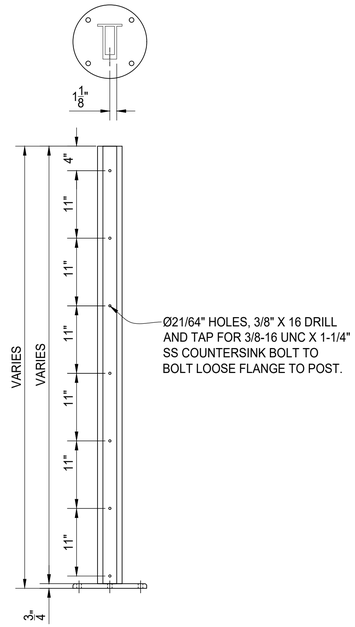


4" TUBULAR T-POST DETAIL

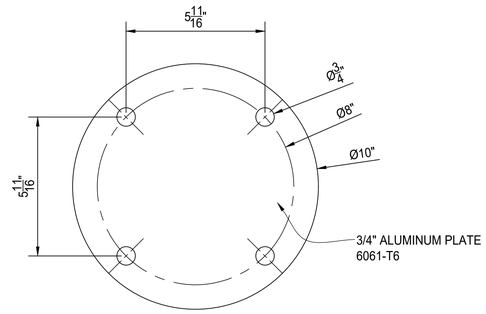


3" T-POST BASE PLATE DETAIL

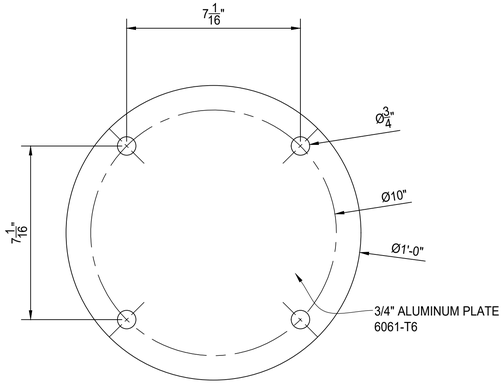


4" T-POST & CORNER POST
BASE PLATE DETAIL

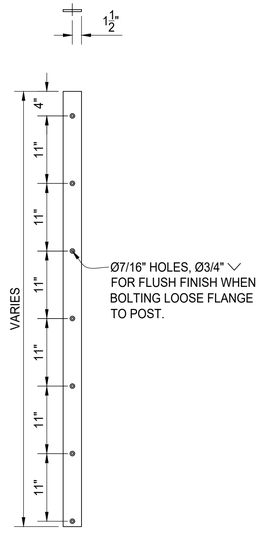


3" T-POST LOOSE FLANGE DETAIL

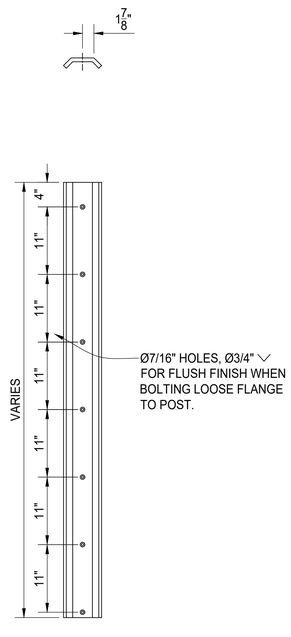

CORNER POST LOOSE FLANGE DETAIL

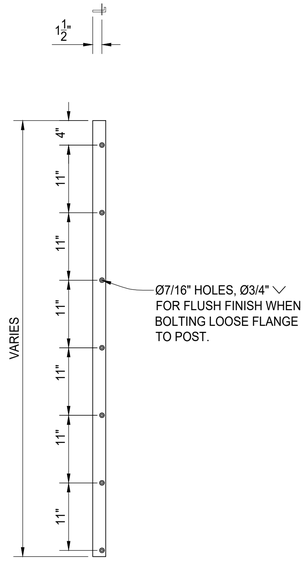

POST SLEEVE LOOSE FLANGE DETAIL

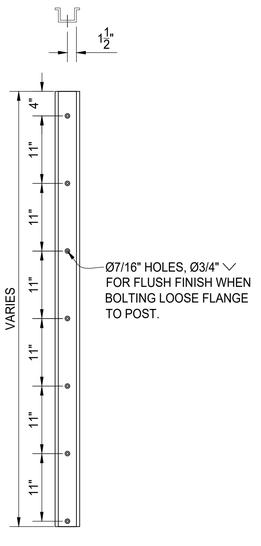

4" T-POST LOOSE FLANGE DETAIL

REV	DESCRIPTION	DATE
.	.	.
.	.	.

PalmSHIELD

PALMSHIELD ELITE PLAYSAFE
POST DETAILS
ELEVATION VIEWS

.

PALMSHIELD PROJECT #:	PS24-0001		CLIENT PROJECT #:	.			
REFERENCE JOB #:	.						
CHKD BY:	AF	.	SCALE: N.T.S.	DRAWN BY: PB	DATE: 06/14/2024	REV .	SHEET # 02