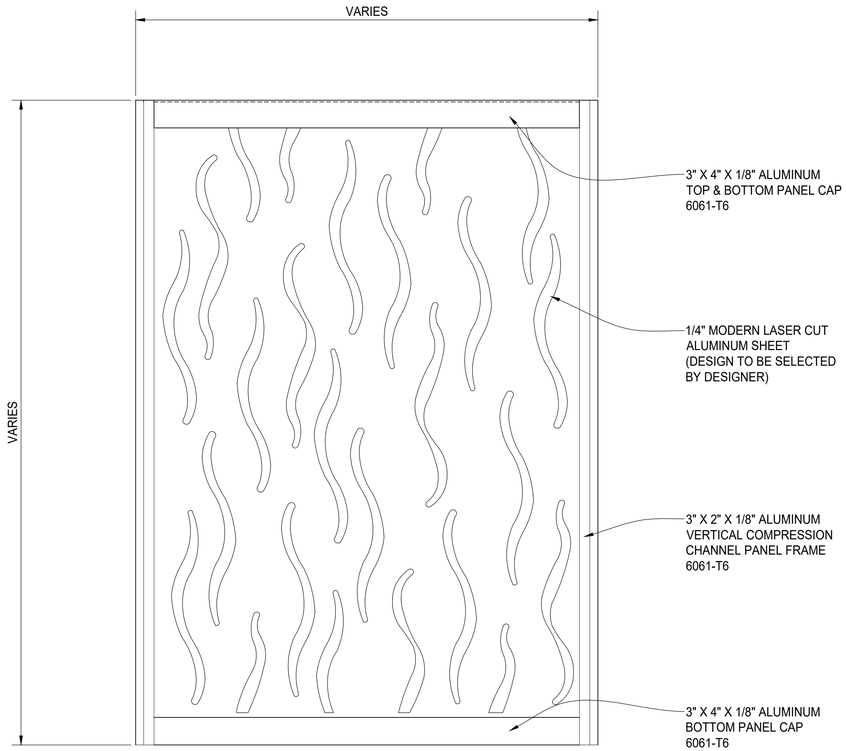
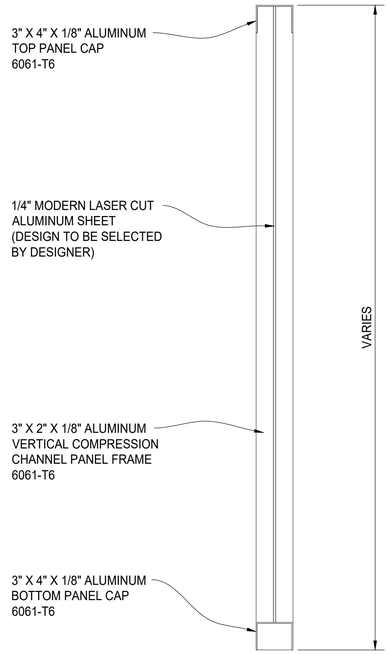



PLAN VIEW




PANEL ELEVATION





TYPICAL PANEL SECTION

| REV | DESCRIPTION | DATE |
|---|---|---|
| . | . | . |
| . | . | . |
| | | |
| | | |
| | | |
| | | |


PalmSHIELD

# PALMSHIELD ELITE - PATENT PENDING
# MODERN LASER CUT PANEL
# PLAN, ELEVATION AND SECTION VIEWS
# FINISH TO BE DETERMINED

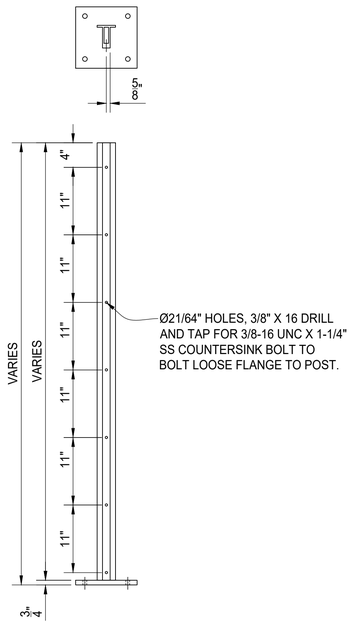
| | | | | | | | | | |
|---|---|---|---|---|---|---|---|---|---|
| PALMSHIELD PROJECT #: | PS24-0001 | | | CLIENT PROJECT #: | . | | | | |
| REFERENCE JOB #: | . | | | | | | | | |
| CHKD BY: | AF | TL | SCALE: N.T.S. | DRAWN BY: | PB | DATE: | 06/24/2025 | REV | . | SHEET # | 01 |





## 3" TUBULAR T-POST DETAIL

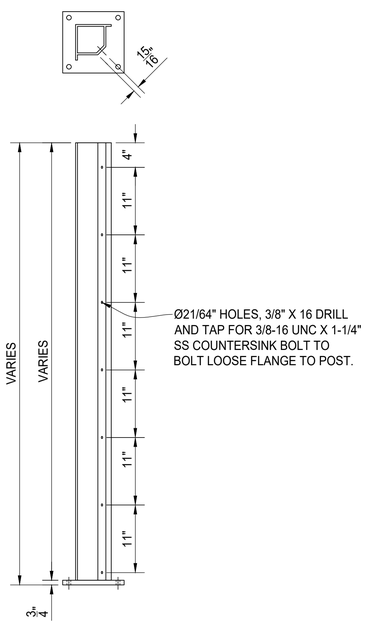



## CORNER POST DETAIL

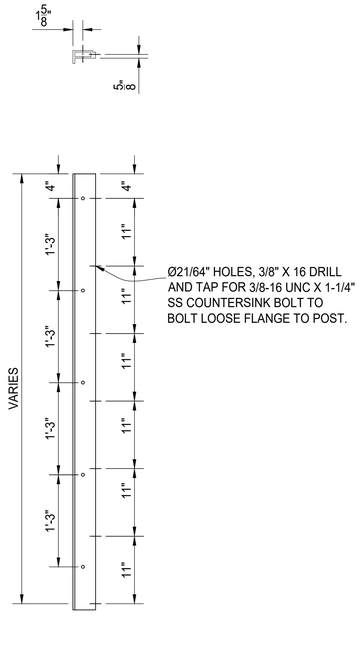



## POST SLEEVE DETAIL

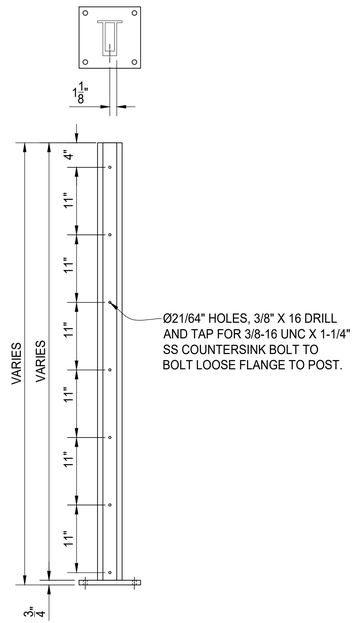



## 4" TUBULAR T-POST DETAIL

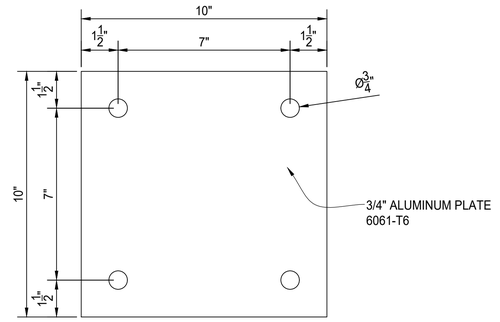



## 3" T-POST BASE PLATE DETAIL

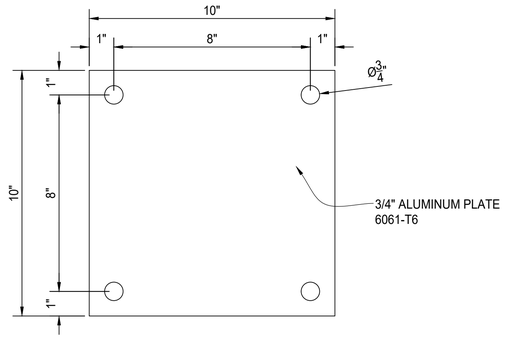



## 4" T-POST & CORNER POST BASE PLATE DETAIL

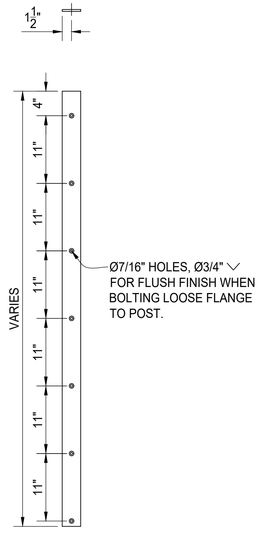



## 3" T-POST LOOSE FLANGE DETAIL

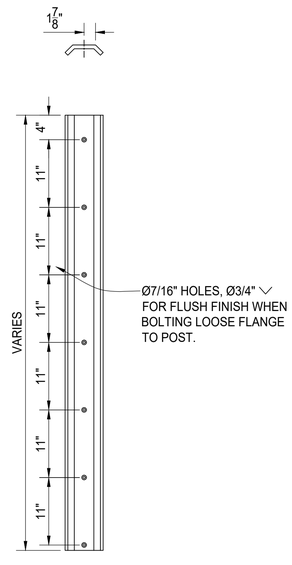


## CORNER POST LOOSE FLANGE DETAIL

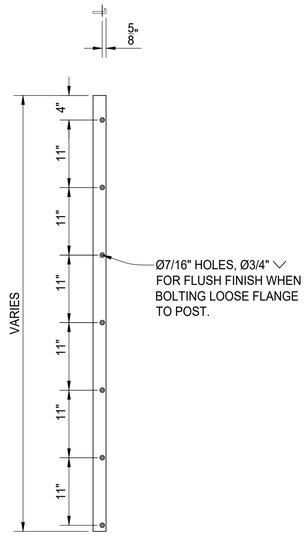


## POST SLEEVE LOOSE FLANGE DETAIL

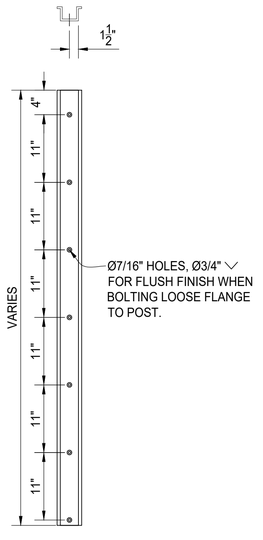


## 4" T-POST LOOSE FLANGE DETAIL

| REV | DESCRIPTION | DATE |
|---|---|---|
| . | . | . |
| . | . | . |

PalmSHIELD

# PALMSHIELD ELITE
# POST DETAILS
# ELEVATION VIEWS

.

| | | | | | | | |
|---|---|---|---|---|---|---|---|
| PALMSHIELD PROJECT # | PS24-0001 | | CLIENT PROJECT # | . | | | |
| REFERENCE JOB # | . | | | | | | |
| CHKD BY: | AF | . | SCALE: N.T.S. | DRAWN BY: | PB | DATE: 06/14/2024 | REV . | SHEET # 02 |