




PLAN VIEW

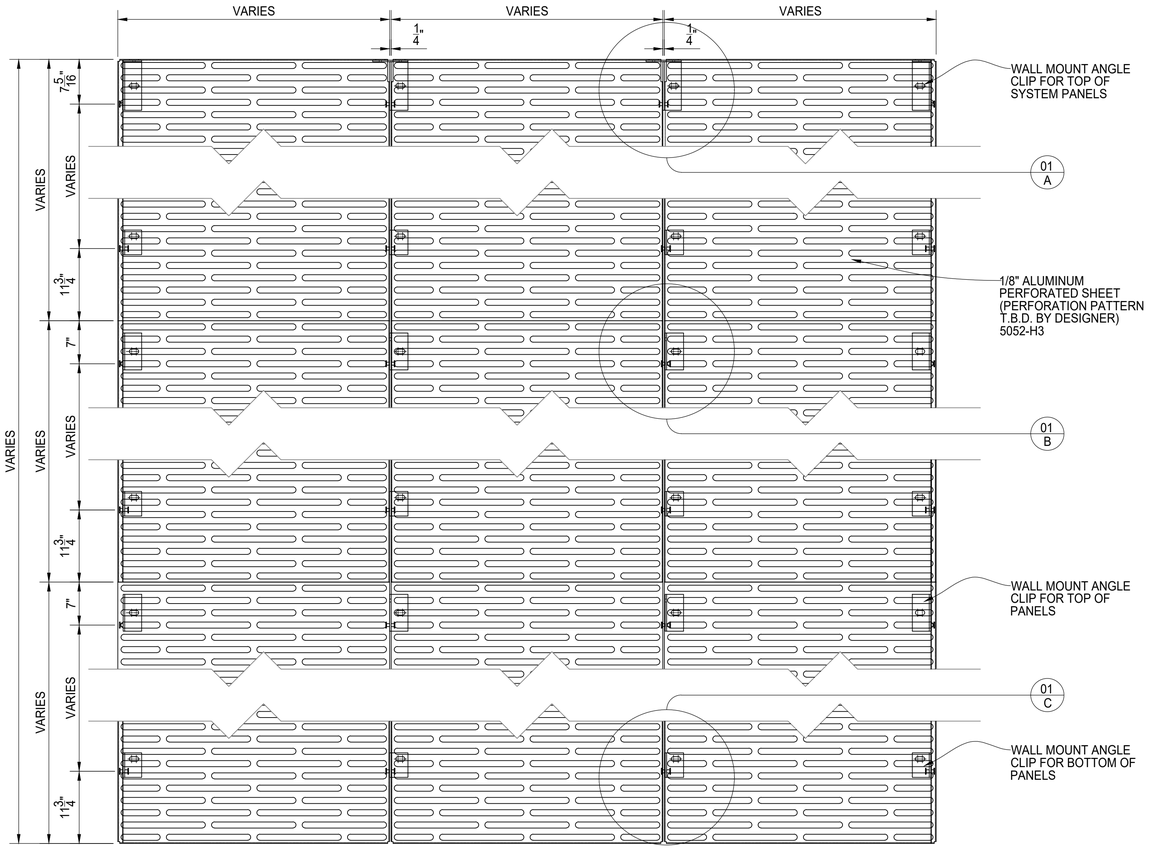


ELEVATION VIEW

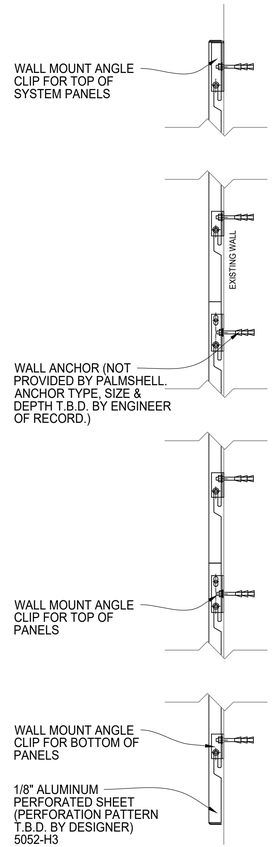


SECTION VIEW

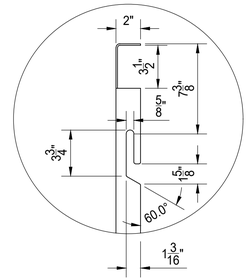

A SYSTEM TOP PANEL SLOT DETAIL

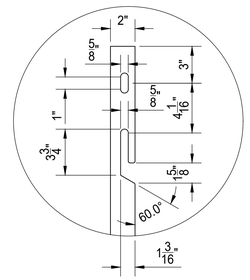

B TOP PANEL SLOT DETAIL

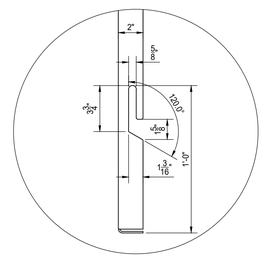


C BOTTOM PANEL SLOT DETAIL

REV	DESCRIPTION	DATE
.	.	.
.	.	.

PalmSHELL

PalmSHELL
PERFORATED PANEL FACADE
PLAN, ELEVATION & SECTION VIEWS
FINISH TO BE POWDER COATED


PalmSHELL PROJECT #:	PS26-0006	CLIENT PROJECT #:	.
REFERENCE JOB #:	.	RETURN BY DATE:	.
CHKD BY: TL .	SCALE: 1 1/2" = 1'-0"	DRAWN BY: PB	DATE: 10/05/2026 REV . SHEET # 01

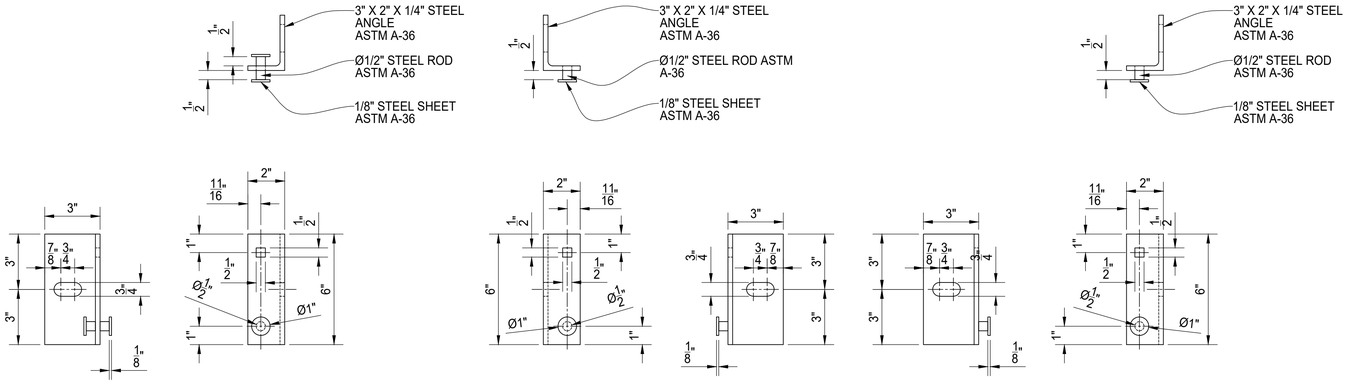

STANDARD TOP PANEL WALL MOUNT LINE BRACKET


STANDARD TOP PANEL WALL MOUNT LEFT END BRACKET

STANDARD TOP PANEL WALL MOUNT RIGHT END BRACKET

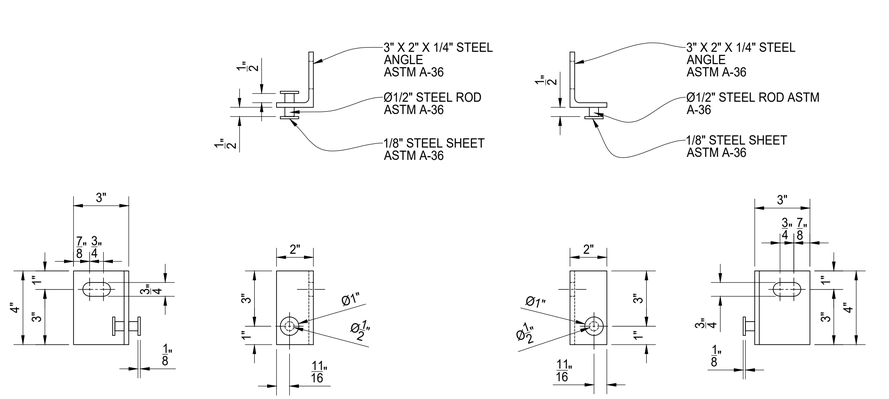


STANDARD BOTTOM PANEL WALL MOUNT LINE BRACKET


STANDARD BOTTOM PANEL WALL MOUNT LEFT END BRACKET

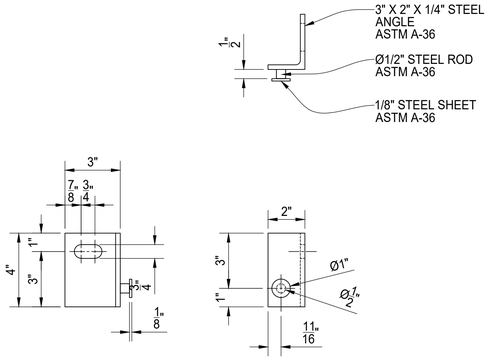


STANDARD BOTTOM PANEL WALL MOUNT RIGHT END BRACKET

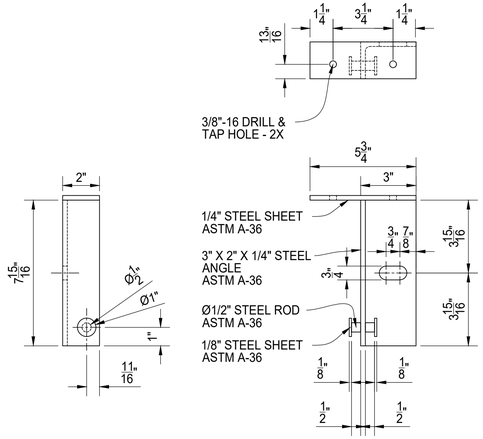

TOP OF SYSTEM PANEL WALL MOUNT LINE BRACKET

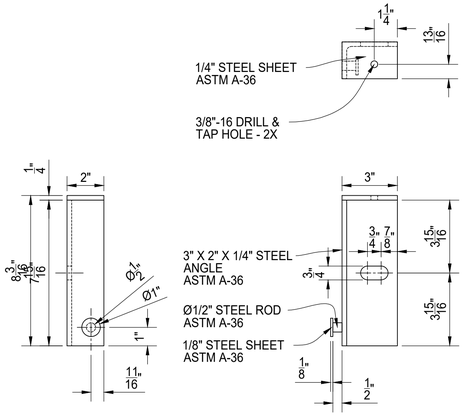

TOP OF SYSTEM PANEL WALL MOUNT LEFT END BRACKET

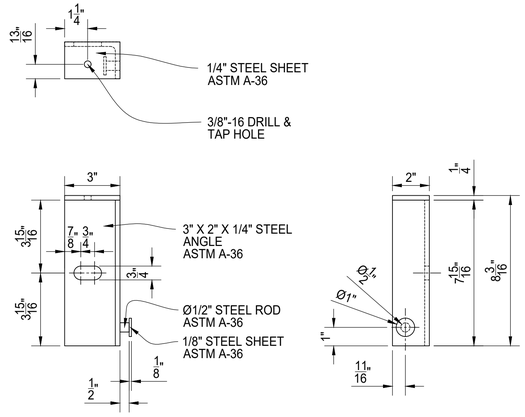


TOP OF SYSTEM PANEL WALL MOUNT RIGHT END BRACKET

REV	DESCRIPTION	DATE
.		
.		.


PalmSHELL

PALMSHELL
PERFORATED PANEL FACADE
STANDARD ANGLE CLIP DETAILS
FINISH TO BE POWDER COATED


PalmSHELL PROJECT #:	PS26-0006		CLIENT PROJECT #:	.			
REFERENCE JOB #:	.		RETURN BY DATE:	.			
CHKD BY:	TL	.	SCALE: 6" = 1'-0"	DRAWN BY:	PB	DATE: 10/05/2026	REV . SHEET # 02

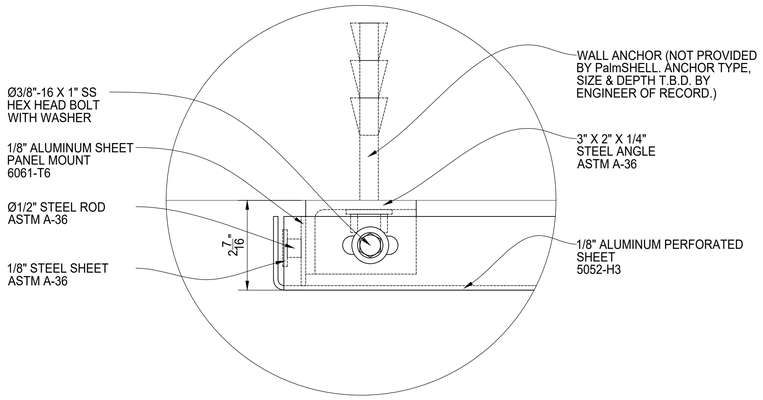


A TOP OF SYSTEM LEFT END BRACKET MOUNT DETAIL

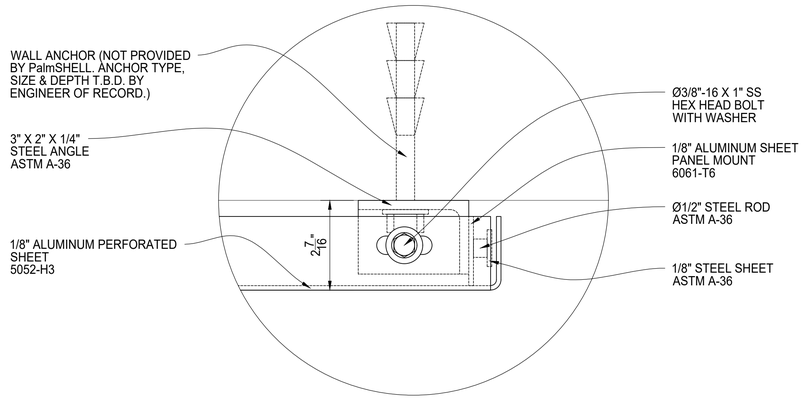


B TOP OF SYSTEM RIGHT END BRACKET MOUNT DETAIL

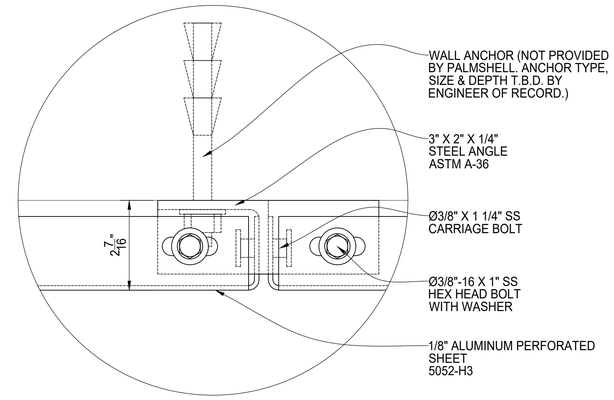

C TOP OF SYSTEM LINE BRACKET MOUNT DETAIL

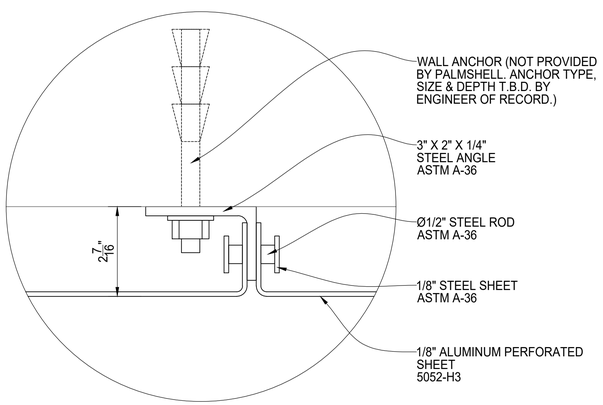

D BOTTOM OF PANEL LINE BRACKET MOUNT DETAIL

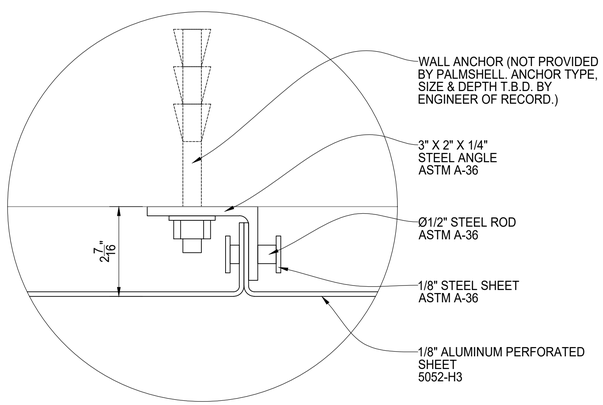

E LINE BRACKET PANEL MOUNT OPTION DETAIL

REV	DESCRIPTION	DATE
.	.	.
.	.	.

PalmSHELL

PALMSHELL
PERFORATED PANEL FACADE
PANEL MOUNT DETAILS
FINISH TO BE POWDER COATED

PalmSHELL PROJECT #:	PS26-0006	CLIENT PROJECT #:	.
REFERENCE JOB #:	.	RETURN BY DATE:	.

CHKD BY:	TL .	SCALE:	3" = 1'-0"	DRAWN BY:	PB	DATE: 10/05/2026	REV .	SHEET # 03